PLOT DATE: Apr 23, 2015 - 3:47pm

Color Scheme 'B'

Owens Corning
Peppermill Gray
Roof Shingle

James Hardie
Timber Bark
7" Lap Base

James Hardie
Traditional Red
4" Lap Field

James Hardie
Khaki Brown
Shingle Look

James Hardie
Khaki Brown
Board & Batten

James Hardie
Navajo Beige
Trim

Dry-stack Stone
Tan
Stone Base

East Elevation - Bldg. 4

SCALE 1/8" = 1'-0"

North Elevation - Bldg. 4

SCALE 1/8" = 1'-0"

West Elevation - Bldg. 4

SCALE 1/8" = 1'-0"

South Elevation - Bldg. 4

SCALE 1/8" = 1'-0"

REGISTERED ARCHITECT
PAUL J. CASEY
STATE OF WASHINGTON
4594

PAUL J. CASEY
DAVID L. DeCHANT JR.

REVISIONS THIS SHEET

1 2 3 4

Promenade Apartments
Auburn, Washington

5521 100th Street SW, Suite A Lakewood, Washington 98499 (253) 584-5207

PROJECT NO. : 14-012
DRAWN BY : DLD/SWG
ISSUE DATE : 4-1-15
LATEST REV. THIS SET : -

COLOR ELEVATIONS
4-22-15

A2.10

C D A **Casey + DeChant Architects, LLC** Architecture And Planning

FILE NAME: N:\Acad\jobs - 14\14-012 Promenade, Auburn\Arch\ A300 - COLOR.dwg

Color Scheme 'C'

- Owens Corning Peppermill Gray Roof Shingle
- James Hardie Iron Grey 7" Lap Base
- James Hardie Heathered Moss 4" Lap Field
- James Hardie Mountain Sage Shingle Look
- James Hardie Mountain Sage Board & Batten
- James Hardie Navajo Beige Trim
- Dry-stack Stone Tan Stone Base

North Elevation - Bldg. 5

SCALE 1/8" = 1'-0"

West Elevation - Bldg. 5

SCALE 1/8" = 1'-0"

South Elevation - Bldg. 5

SCALE 1/8" = 1'-0"

East Elevation - Bldg. 5

SCALE 1/8" = 1'-0"

REVISIONS THIS SHEET

1 2 3 4

REGISTERED ARCHITECT
PAUL J. CASEY
STATE OF WASHINGTON
4594

PAUL J. CASEY
DAVID L. DeCHANT JR.

Promenade Apartments
Auburn, Washington

5521 100th Street SW, Suite A Lakewood, Washington 98499 (253) 584-5207

PROJECT NO. : 14-012
DRAWN BY : DLD/SWG
ISSUE DATE : 4-1-15
LATEST REV. THIS SET : -

COLOR ELEVATIONS
4-22-15

A2.11

Casey + DeChant Architects, LLC Architecture And Planning

PLOT DATE: Apr 23, 2015 - 4:31pm

FILE NAME: N:\Acadjobs-14\14-012 Promenade, Auburn\Arch\ A300 - COLOR.dwg

PLOT DATE: Apr 23, 2015 - 10:30am

Color Scheme 'B'

- Owens Corning Peppermill Gray Roof Shingle
- James Hardie Timber Bark 7" Lap Base
- James Hardie Traditional Red 4" Lap Field
- James Hardie Khaki Brown Shingle Look
- James Hardie Khaki Brown Board & Batten
- James Hardie Navajo Beige Trim
- Dry-stack Stone Tan Stone Base

West Elevation - Bldg. 6

SCALE 1/8" = 1'-0"

South Elevation - Bldg. 6

SCALE 1/8" = 1'-0"

East Elevation - Bldg. 6

SCALE 1/8" = 1'-0"

North Elevation - Bldg. 6

SCALE 1/8" = 1'-0"

REGISTERED ARCHITECT
PAUL J. CASEY
STATE OF WASHINGTON
4594

PAUL J. CASEY
DAVID L. DeCHANT JR.

REVISIONS THIS SHEET

1 2 3 4

Promenade Apartments
Auburn, Washington

5521 100th Street SW, Suite A Lakewood, Washington 98499 (253) 584-5207

PROJECT NO. : 14-012
DRAWN BY : DLD/SWG
ISSUE DATE : 4-1-15
LATEST REV. THIS SET : -

COLOR ELEVATIONS 4-22-15

A2.12

C D A **Casey + DeChant Architects, LLC** Architecture And Planning

FILE NAME: N:\Acadjobs--14\14-012 Promenade, Auburn\Arch\ A304 - COLOR.dwg

PLOT DATE: Apr 24, 2015 - 8:58am

West Elevation - Bldg. 7

SCALE 1/8" = 1'-0"

South Elevation - Bldg. 7

SCALE 1/8" = 1'-0"

East Elevation - Bldg. 7

SCALE 1/8" = 1'-0"

North Elevation - Bldg. 7

SCALE 1/8" = 1'-0"

Color Scheme 'C'

Owens Corning Peppermill Gray Roof Shingle	James Hardie Heathered Moss 4" Lap Field	James Hardie Mountain Sage Board & Batten	Dry-stack Stone Tan Stone Base
James Hardie Iron Grey 7" Lap Base	James Hardie Mountain Sage Shingle Look	James Hardie Navajo Beige Trim	

REGISTERED ARCHITECT
PAUL J. CASEY
4594
STATE OF WASHINGTON

PAUL J. CASEY
DAVID L. DeCHANT JR.

REVISIONS THIS SHEET

1 2 3 4

Promenade Apartments
Auburn, Washington

PROJECT NO. : 14-012
DRAWN BY : DLD/SWG
ISSUE DATE : 4-1-15
LATEST REV. THIS SET : -

5521 100th Street SW, Suite A Lakewood, Washington 98499 (253) 584-5207

COLOR ELEVATIONS 4-22-15

A2.13

C D A **Casey + DeChant Architects, LLC** Architecture And Planning

FILE NAME: N:\Acad\Jobs-14\14-012 Promenade, Auburn\Arch\ A304 - COLOR.dwg

PLOT DATE: Apr 24, 2015 - 10:23am

North Elevation - Bldg. 8

SCALE 1/8" = 1'-0"

Color Scheme 'B'

- Owens Corning Peppermill Gray Roof Shingle
- James Hardie Timber Bark 7" Lap Base
- James Hardie Traditional Red 4" Lap Field
- James Hardie Khaki Brown Shingle Look
- James Hardie Khaki Brown Board & Batten
- James Hardie Navajo Beige Trim
- Dry-stack Stone Tan Stone Base

West Elevation - Bldg. 8

SCALE 1/8" = 1'-0"

East Elevation - Bldg. 8

SCALE 1/8" = 1'-0"

Casey + DeChant Architects, LLC Architecture And Planning

PAUL J. CASEY
DAVID L. DeCHANT JR.

REVISIONS THIS SHEET

1 2 3 4

5521 100th Street SW, Suite A Lakewood, Washington 98499 (253) 584-5207

Promenade Apartments
Auburn, Washington

PROJECT NO. : 14-012
DRAWN BY : DLD/SMG
ISSUE DATE : 4-1-15
LATEST REV. THIS SET : 1 -

COLOR ELEVATIONS 4-22-15

A2.14

FILE NAME: N:\Acadjobs-14\14-012 Promenade, Auburn\Arch\ A304 - COLOR.dwg

PLOT DATE: Apr 23, 2015 - 10:33am

South Elevation - Bldg. 8

SCALE 1/8" = 1'-0"

REGISTERED ARCHITECT
PAUL J. CASEY
STATE OF WASHINGTON
4594

PAUL J. CASEY
DAVID L. DeCHANT JR.

REVISIONS THIS SHEET

1 2 3 4

Promenade Apartments
Auburn, Washington

PROJECT NO. : 14-012
DRAWN BY : DLD/SWG
ISSUE DATE : 4-1-15
LATEST REV. THIS SET : △ -

5521 100th Street SW, Suite A Lakewood, Washington 98499 (253) 584-5207

COLOR ELEVATIONS 4-22-15

A2.15

FILE NAME: N:\Acad\jobs-14\14-012 Promenade, Auburn\Arch\ A304 - COLOR.dwg

PLOT DATE: Apr 23, 2015 - 10:18am

Color Scheme 'B'

- Owens Corning Peppermill Gray Roof Shingle
- James Hardie Timber Bark 7" Lap Base
- James Hardie Traditional Red 4" Lap Field
- James Hardie Khaki Brown Shingle Look
- James Hardie Khaki Brown Board & Batten
- James Hardie Navajo Beige Trim
- Dry-stack Stone Tan Stone Base

East Elevation - Bldg. 9

SCALE 1/8" = 1'-0"

North Elevation - Bldg. 9

SCALE 1/8" = 1'-0"

West Elevation - Bldg. 9

SCALE 1/8" = 1'-0"

South Elevation - Bldg. 9

SCALE 1/8" = 1'-0"

REGISTERED ARCHITECT 4594 PAUL J. CASEY STATE OF WASHINGTON

PAUL J. CASEY

DAVID L. DeCHANT JR.

REVISIONS THIS SHEET

1 2 3 4

Promenade Apartments
Auburn, Washington

PROJECT NO. : 14-012
DRAWN BY : DLD/SWS
ISSUE DATE : 4-1-15
LATEST REV. THIS SET : -

5521 100th Street SW, Suite A Lakewood, Washington 98499 (253) 584-5207

COLOR ELEVATIONS 4-22-15

A2.16

C D A **Casey + DeChant Architects, LLC** Architecture And Planning

FILE NAME: N:\Acadjobs-14\14-012 Promenade, Auburn\Arch\ A300 - COLOR.dwg

PLOT DATE: Apr 24, 2015 - 1:55pm

Color Scheme 'A'

- Owens Corning Peppermill Gray Roof Shingle
- James Hardie Iron Grey 7" Lap Base
- James Hardie Navajo Beige 4" Lap Field
- James Hardie Timber Bark Shingle Look
- James Hardie Timber Bark Board & Batten
- James Hardie Navajo Beige Trim
- Dry-stack Stone Tan Stone Base

Northeast Elevation - Bldg. 10

SCALE 1/8" = 1'-0"

Northwest Elevation - Bldg. 10

SCALE 1/8" = 1'-0"

Southwest Elevation - Bldg. 10

SCALE 1/8" = 1'-0"

Southeast Elevation - Bldg. 10

SCALE 1/8" = 1'-0"

REGISTERED ARCHITECT
PAUL J. CASEY
STATE OF WASHINGTON
4594
PAUL J. CASEY
DAVID L. DeCHANT JR.

REVISIONS THIS SHEET

1 2 3 4

Promenade Apartments
Auburn, Washington

PROJECT NO. : 14-012
DRAWN BY : DLD/SMG
ISSUE DATE : 4-1-15
LATEST REV. THIS SET : -

5521 100th Street SW, Suite A Lakewood, Washington 98499 (253) 584-5207

COLOR ELEVATIONS 4-22-15

A2.17

C D A Casey + DeChant Architects, LLC Architecture And Planning

FILE NAME: N:\Acad\jobs-14\14-012 Promenade, Auburn\Arch\ A304 - COLOR.dwg

PLOT DATE: Apr 23, 2015 - 3:30pm

Color Scheme 'C'

- Owens Corning Peppermill Gray Roof Shingle
- James Hardie Iron Grey 7" Lap Base
- James Hardie Heathered Moss 4" Lap Field
- James Hardie Mountain Sage Shingle Look
- James Hardie Mountain Sage Board & Batten
- James Hardie Navajo Beige Trim
- Dry-stack Stone Tan Stone Base

SCALE 1/8" = 1'-Ø"

Northwest Elevation - Bldg. 11

SCALE 1/8" = 1'-Ø"

Southest Elevation - Bldg. 11

SCALE 1/8" = 1'-Ø"

Southeast Elevation - Bldg. 11

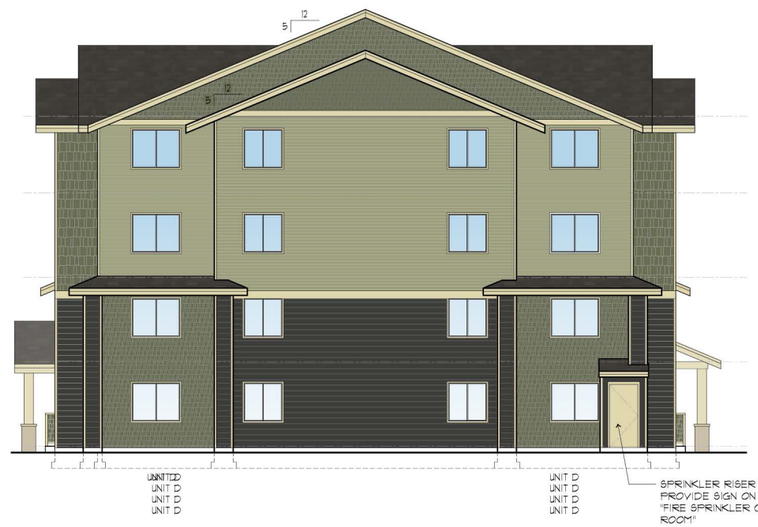

SCALE 1/8" = 1'-Ø"

Northest Elevation - Bldg. 11

PAUL J. CASEY
DAVID L. DeCHANT JR.
REGISTERED ARCHITECT
4594
PAUL J. CASEY
STATE OF WASHINGTON

REVISIONS THIS SHEET

1 2 3 4

Promenade Apartments
Auburn, Washington

PROJECT NO. : 14-012
DRAWN BY : DLD/SWG
ISSUE DATE : 4-1-15
LATEST REV. THIS SET : -

5521 100th Street SW, Suite A Lakewood, Washington 98499 (253) 584-5207

COLOR ELEVATIONS 4-22-15

A2.18

FILE NAME: N:\Vacadjobs-14\14-012 Promenade, Auburn\Arch\ A300 - COLOR.dwg

PLOT DATE: Apr 23, 2015 - 10:35am

Northwest Elevation - Bldg. 12

SCALE 1/8" = 1'-0"

Southeast Elevation - Bldg. 12

SCALE 1/8" = 1'-0"

Color Scheme 'A'

Owens Corning Peppermill Gray Roof Shingle	James Hardie Navajo Beige 4" Lap Field	James Hardie Timber Bark Board & Batten	Dry-stack Stone Tan Stone Base
James Hardie Iron Grey 7" Lap Base	James Hardie Timber Bark Shingle Look	James Hardie Navajo Beige Trim	

PAUL J. CASEY
DAVID L. DeCHANT JR.

REGISTERED ARCHITECT
PAUL J. CASEY
STATE OF WASHINGTON
4994

REVISIONS THIS SHEET
1 2 3 4

Casey + DeChant Architects, LLC Architecture And Planning
5521 100th Street SW, Suite A Lakewood, Washington 98499 (253) 584-5207

Promenade Apartments
Auburn, Washington

PROJECT NO. : 14-012
DRAWN BY : DLD/SWG
ISSUE DATE : 4-1-15
LATEST REV. THIS SET : 1 -

COLOR ELEVATIONS
4-22-15

A2.19

FILE NAME: N:\Acad\jobs-14\14-012 Promenade, Auburn\Arch\ A309 - COLOR.dwg

PLOT DATE: Apr 23, 2015 - 10:36am

Southwest Elevation - Bldg. 12

SCALE 1/8" = 1'-0"

Northeast Elevation - Bldg. 12

SCALE 1/8" = 1'-0"

REGISTERED ARCHITECT
PAUL J. CASEY
STATE OF WASHINGTON
4594

PAUL J. CASEY
DAVID L. DeCHANT JR.

REVISIONS THIS SHEET

1 2 3 4

5521 100th Street SW, Suite A Lakewood, Washington 98499 (253) 584-5207

Promenade Apartments
Auburn, Washington

PROJECT NO. : 14-012
DRAWN BY : DLD/SJG
ISSUE DATE : 4-1-15
LATEST REV. THIS SET : 1 -

COLOR ELEVATIONS 4-22-15

A2.20

FILE NAME: N:\Acadjobs-14\14-012 Promenade, Auburn\Arch\ A309 - COLOR.dwg

PLOT DATE: Apr 23, 2015 - 10:36am

Color Scheme 'B'

- Owens Corning Peppermill Gray Roof Shingle
- James Hardie Timber Bark 7" Lap Base
- James Hardie Traditional Red 4" Lap Field
- James Hardie Khaki Brown Shingle Look
- James Hardie Khaki Brown Board & Batten
- James Hardie Navajo Beige Trim
- Dry-stack Stone Tan Stone Base

Southwest Elevation - Bldg. 13

SCALE 1/8" = 1'-0"

Southeast Elevation - Bldg. 13

SCALE 1/8" = 1'-0"

Northeast Elevation - Bldg. 13

SCALE 1/8" = 1'-0"

Northwest Elevation - Bldg. 13

SCALE 1/8" = 1'-0"

PAUL J. CASEY
DAVID L. DeCHANT JR.

REVISIONS THIS SHEET

1 2 3 4

Promenade Apartments
Auburn, Washington

PROJECT NO. : 14-012
DRAWN BY : DLD/SLG
ISSUE DATE : 4-1-15
LATEST REV. THIS SET : 4

5521 100th Street SW, Suite A Lakewood, Washington 98499 (253) 584-5207

COLOR ELEVATIONS 4-22-15

A2.21

FILE NAME: N:\Acadjobs-14\14-012 Promenade, Auburn\Arch\A309 - COLOR.dwg

Casey + DeChant Architects, LLC Architecture And Planning

PLOT DATE: Apr 23, 2015 - 3:31pm

Color Scheme 'A'

- Owens Corning Peppermill Gray Roof Shingle
- James Hardie Iron Grey 7" Lap Base
- James Hardie Navajo Beige 4" Lap Field
- James Hardie Timber Bark Shingle Look
- James Hardie Timber Bark Board & Batten
- James Hardie Navajo Beige Trim
- Dry-stack Stone Tan Stone Base

Northwest Elevation - Bldg. 14

SCALE 1/8" = 1'-0"

Southwest Elevation - Bldg. 14

SCALE 1/8" = 1'-0"

Southest Elevation - Bldg. 14

SCALE 1/8" = 1'-0"

Northeast Elevation - Bldg. 14

SCALE 1/8" = 1'-0"

REGISTERED ARCHITECT
4594
PAUL J. CASEY
STATE OF WASHINGTON

PAUL J. CASEY
DAVID L. DeCHANT JR.

REVISIONS THIS SHEET

1 2 3 4

Promenade Apartments
Auburn, Washington

PROJECT NO. : 14-012
DRAWN BY : DLD/SWG
ISSUE DATE : 4-1-15
LATEST REV. THIS SET : -

5521 100th Street SW, Suite A Lakewood, Washington 98499 (253) 584-5207

COLOR ELEVATIONS 4-22-15

A2.22

Casey + DeChant Architects, LLC Architecture And Planning

FILE NAME: N:\Vacad\jobs-14\14-012 Promenade, Auburn\Arch\ A300 - COLOR.dwg

PLOT DATE: Apr 23, 2015 - 10:37am

Color Scheme 'C'

- Owens Corning Peppermill Gray Roof Shingle
- James Hardie Iron Grey 7" Lap Base
- James Hardie Heathered Moss 4" Lap Field
- James Hardie Mountain Sage Shingle Look
- James Hardie Mountain Sage Board & Batten
- James Hardie Navajo Beige Trim
- Dry-stack Stone Tan Stone Base

North Elevation - Bldg. 15

SCALE 1/8" = 1'-0"

South Elevation - Bldg. 15

SCALE 1/8" = 1'-0"

REGISTERED ARCHITECT
PAUL J. CASEY
STATE OF WASHINGTON
4594
PAUL J. CASEY
DAVID L. DeCHANT JR.

REVISIONS THIS SHEET

1 2 3 4

Promenade Apartments
Auburn, Washington

5521 100th Street SW, Suite A Lakewood, Washington 98499 (253) 584-5207

PROJECT NO. : 14-012
DRAWN BY : DLD/SWG
ISSUE DATE : 4-1-15
LATEST REV. THIS SET : 1 -

COLOR ELEVATIONS 4-22-15

A2.23

FILE NAME: N:\Acadjobs-14\14-012 Promenade, Auburn\Arch\ A309 - COLOR.dwg

PLOT DATE: Apr 23, 2015 - 10:38am

East Elevation - Bldg. 15

SCALE 1/8" = 1'-0"

West Elevation - Bldg. 15

SCALE 1/8" = 1'-0"

REGISTERED ARCHITECT
PAUL J. CASEY
STATE OF WASHINGTON
4594

PAUL J. CASEY
DAVID L. DeCHANT JR.

REVISIONS THIS SHEET

1 2 3 4

Promenade Apartments
Auburn, Washington

PROJECT NO.	14-012
DRAWN BY	DLD/SWG
ISSUE DATE	4-1-15
LATEST REV. THIS SET	-

COLOR ELEVATIONS
4-22-15

A2.24

5521 100th Street SW, Suite A Lakewood, Washington 98499 (253) 584-5207

FILE NAME: N:\Acad\Jobs-14\14-012 Promenade, Auburn\Arch\ A309 - COLOR.dwg

PLOT DATE: Apr 23, 2015 - 10:38am

Color Scheme 'C'

- Owens Corning Peppermill Gray Roof Shingle
- James Hardie Iron Grey 7" Lap Base
- James Hardie Heathered Moss 4" Lap Field
- James Hardie Mountain Sage Shingle Look
- James Hardie Mountain Sage Board & Batten
- James Hardie Navajo Beige Trim
- ~~Dry-stack Stone Pan~~ Stone Base

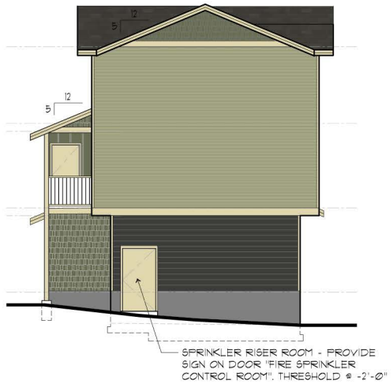

West Elevation
SCALE 1/8" = 1'-0"

South Elevation - Carriage 1
SCALE 1/8" = 1'-0"

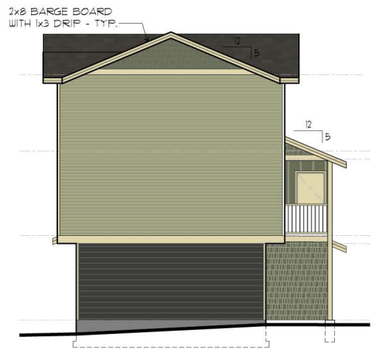

East Elevation
SCALE 1/8" = 1'-0"

North Elevation - Carriage 1
SCALE 1/8" = 1'-0"

REGISTERED ARCHITECT
PAUL J. CASEY
STATE OF WASHINGTON
4594

PAUL J. CASEY
DAVID L. DeCHANT JR.

REVISIONS THIS SHEET
1 2 3 4

Promenade Apartments
Auburn, Washington

PROJECT NO. : 14-012
DRAWN BY : DLD/SWG
ISSUE DATE : 4-1-15
LATEST REV. THIS SET : -

COLOR ELEVATIONS 4-22-15

A2.25

5521 100th Street SW, Suite A Lakewood, Washington 98499 (253) 584-5207

PLOT DATE: Apr 23, 2015 - 10:39am

Color Scheme 'B'

- Owens Corning Peppermill Gray Roof Shingle
- James Hardie Timber Bark 7" Lap Base
- James Hardie Traditional Red 4" Lap Field
- James Hardie Khaki Brown Shingle Look
- James Hardie Khaki Brown Board & Batten
- James Hardie Navajo Beige Trim
- Dry-stack Stone Tan Stone Base

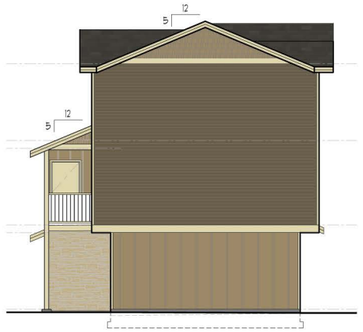

North Elevation
SCALE 1/8" = 1'-0"

West Elevation - Carriage 2
SCALE 1/8" = 1'-0"

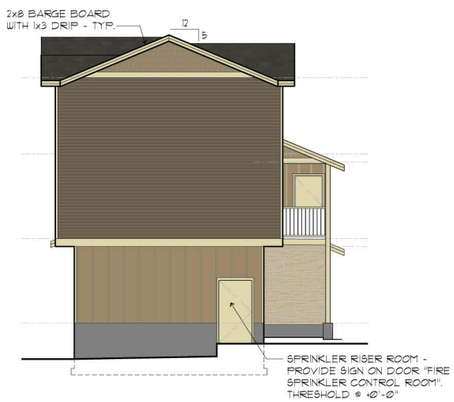

South Elevation
SCALE 1/8" = 1'-0"

East Elevation - Carriage 2
SCALE 1/8" = 1'-0"

REGISTERED ARCHITECT
PAUL J. CASEY
STATE OF WASHINGTON
4594
PAUL J. CASEY
DAVID L. DeCHANT JR.

REVISIONS THIS SHEET
1 2 3 4

Promenade Apartments
Auburn, Washington

PROJECT NO. : 14-012
DRAWN BY : DLD/SWG
ISSUE DATE : 4-1-15
LATEST REV. THIS SET : 1 -

5521 100th Street SW, Suite A Lakewood, Washington 98499 (253) 584-5207

COLOR ELEVATIONS 4-22-15

A2.26

FILE NAME: N:\Acad\jobs-14\14-012 Promenade, Auburn\Arch\ A309 - COLOR.dwg

PLOT DATE: Apr 23, 2015 - 10:40am

Color Scheme 'A'

- Owens Corning Peppermill Gray Roof Shingle
- James Hardie Iron Grey 7" Lap Base
- James Hardie Navajo Beige 4" Lap Field
- James Hardie Timber Bark Shingle Look
- James Hardie Timber Bark Board & Batten
- James Hardie Navajo Beige Trim
- ~~Dry-stack Stone Pan~~ Stone Base

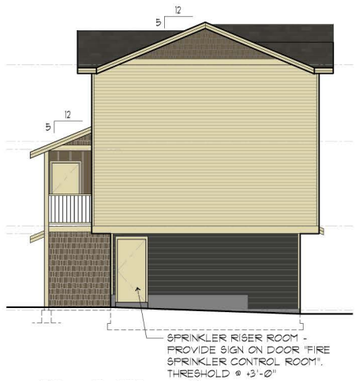

North Elevation
SCALE 1/8" = 1'-0"

West Elevation - Carriage 3
SCALE 1/8" = 1'-0"

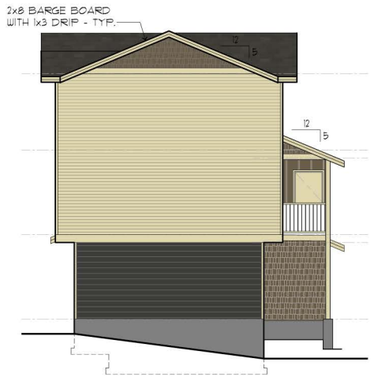

South Elevation
SCALE 1/8" = 1'-0"

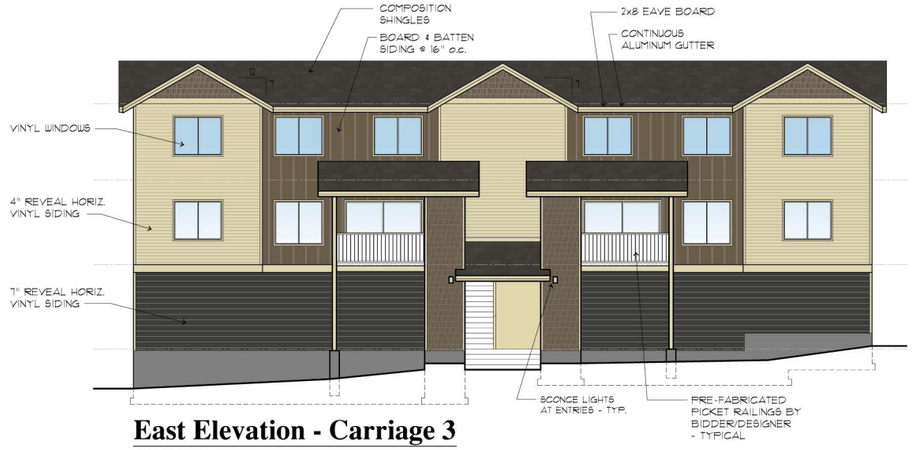

East Elevation - Carriage 3
SCALE 1/8" = 1'-0"

REGISTERED ARCHITECT
PAUL J. CASEY
STATE OF WASHINGTON
4594
PAUL J. CASEY
DAVID L. DeCHANT JR.

REVISIONS THIS SHEET
1 2 3 4

Promenade Apartments
Auburn, Washington

5521 100th Street SW, Suite A Lakewood, Washington 98499 (253) 584-5207

PROJECT NO. : 14-012
DRAWN BY : DLD/SWG
ISSUE DATE : 4-1-15
LATEST REV. THIS SET : 1 -

COLOR ELEVATIONS 4-22-15

A2.27

C D A **Casey + DeChant Architects, LLC** Architecture And Planning

FILE NAME: N:\Acad\Jobs-14\14-012 Promenade, Auburn\Arch\ A309 - COLOR.dwg

PLOT DATE: Apr 23, 2015 - 10:41am

Color Scheme 'A'

- Owens Corning Peppermill Gray Roof Shingle
- James Hardie Iron Grey 7" Lap Base
- James Hardie Navajo Beige 4" Lap Field
- James Hardie Timber Bark Shingle Look
- James Hardie Timber Bark Board & Batten
- James Hardie Navajo Beige Trim
- Dry-stack Stone Tan Stone Base

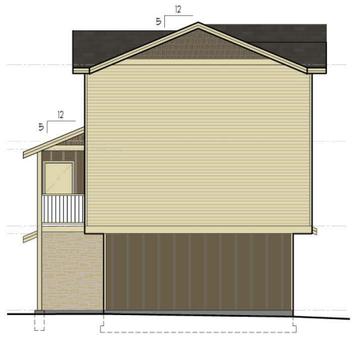

East Elevation

SCALE 1/8" = 1'-0"

North Elevation - Carriage 4

SCALE 1/8" = 1'-0"

NOTE: SLOPE PER CIVIL GRADING PLAN

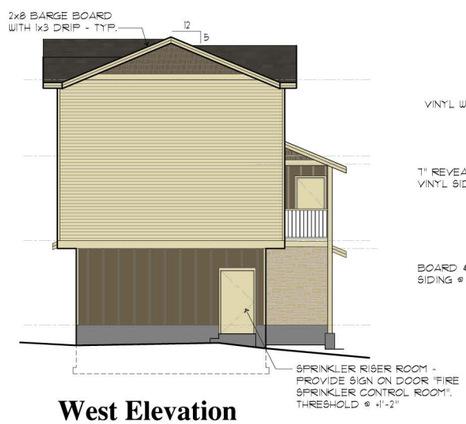

West Elevation

SCALE 1/8" = 1'-0"

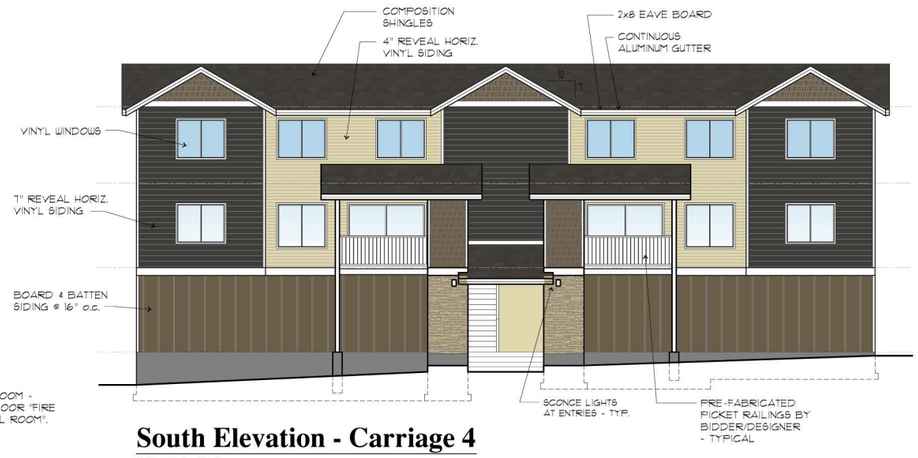

South Elevation - Carriage 4

SCALE 1/8" = 1'-0"

REGISTERED ARCHITECT
PAUL J. CASEY
STATE OF WASHINGTON
4594

PAUL J. CASEY
DAVID L. DeCHANT JR.

REVISIONS THIS SHEET

1 2 3 4

Promenade Apartments
Auburn, Washington

5521 100th Street SW, Suite A Lakewood, Washington 98499 (253) 584-5207

PROJECT NO. : 14-012
DRAWN BY : DLD/SWG
ISSUE DATE : 4-1-15
LATEST REV. THIS SET : 1 -

COLOR ELEVATIONS 4-22-15

A2.28

FILE NAME: N:\Acad\jobs-14\14-012 Promenade, Auburn\Arch\ A309 - COLOR.dwg

PLOT DATE: Apr 23, 2015 - 10:43am

Color Scheme 'A'

- Owens Corning Peppermill Gray Roof Shingle
- James Hardie Iron Grey 7" Lap Base
- James Hardie Navajo Beige 4" Lap Field
- James Hardie Timber Bark Shingle Look
- James Hardie Timber Bark Board & Batten
- James Hardie Navajo Beige Trim
- ~~Dry-stack Stone Pan~~ Stone Base

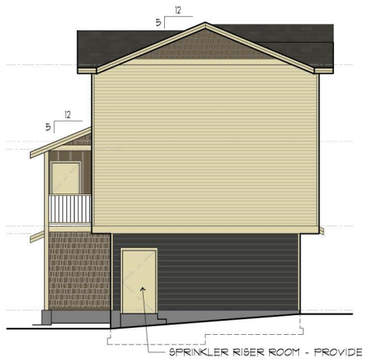

East Elevation

SCALE 1/8" = 1'-0"

North Elevation - Carriage 5

SCALE 1/8" = 1'-0"

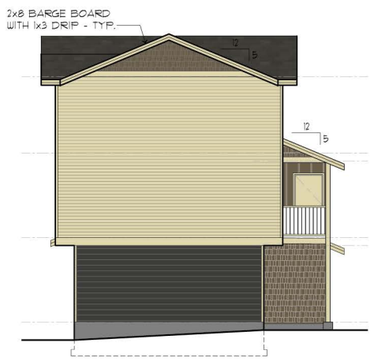

West Elevation

SCALE 1/8" = 1'-0"

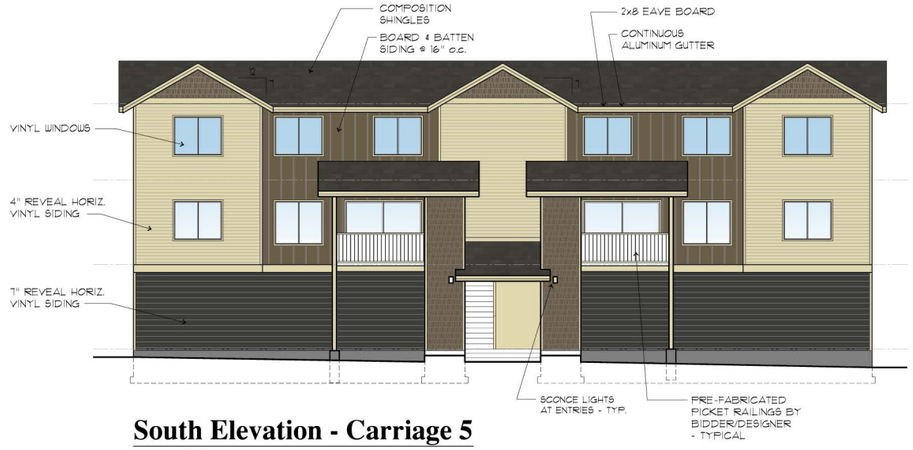

South Elevation - Carriage 5

SCALE 1/8" = 1'-0"

REGISTERED ARCHITECT
PAUL J. CASEY
STATE OF WASHINGTON
4594

PAUL J. CASEY
DAVID L. DeCHANT JR.

REVISIONS THIS SHEET

1 2 3 4

Promenade Apartments
Auburn, Washington

PROJECT NO. : 14-012
DRAWN BY : DLD/SWG
ISSUE DATE : 4-1-15
LATEST REV. THIS SET : 1 -

5521 100th Street SW, Suite A Lakewood, Washington 98499 (253) 584-5207

COLOR ELEVATIONS 4-22-15

A2.29

FILE NAME: N:\Acad\Jobs-14\14-012 Promenade, Auburn\Arch\ A309 - COLOR.dwg

PLOT DATE: Oct 23, 2014 - 3:56pm

Site Perspective

N.T.S.

NOTE: FOR REFERENCE ONLY. DOES NOT DELINEATE THE LOWER WALL MOUNTED ROOFS. SEE BUILDING ELEVATIONS FOR LOWER ROOF DESIGN.

REGISTERED ARCHITECT
4594
PAUL J. CASEY
STATE OF WASHINGTON

PAUL J. CASEY
DAVID L. DeCHANT JR.

REVISIONS THIS SHEET

1 2 3 4

Promenade Apartments
Auburn, Washington

PROJECT NO. : 14-012
DRAWN BY : JWG
ISSUE DATE : 10-24-14
LATEST REV. THIS SET : 1 -

5521 100th Street SW, Suite A Lakewood, Washington 98499 (253) 584-5207

FILE NAME: C:\Users\Jacob\appdata\local\temp\AcPublish_3392\ A300-A303.dwg

CDA **Casey + DeChant Architects, LLC** Architecture And Planning

PLOT DATE: Apr 23, 2015 - 10:43am

Color Scheme 'C'

- Owens Corning Peppermill Gray Roof Shingle
- James Hardie Iron Grey 7" Lap Base
- James Hardie Heathered Moss 4" Lap Field
- James Hardie Mountain Sage Shingle Look
- James Hardie Mountain Sage Board & Batten
- James Hardie Navajo Beige Trim
- Dry-stack Stone Tan Stone Base

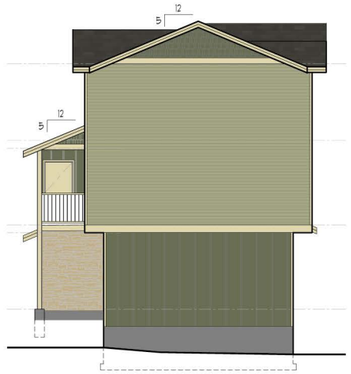

West Elevation

SCALE 1/8" = 1'-0"

South Elevation - Carriage 6

SCALE 1/8" = 1'-0"

NOTE: SLOPE PER CIVIL GRADING PLAN

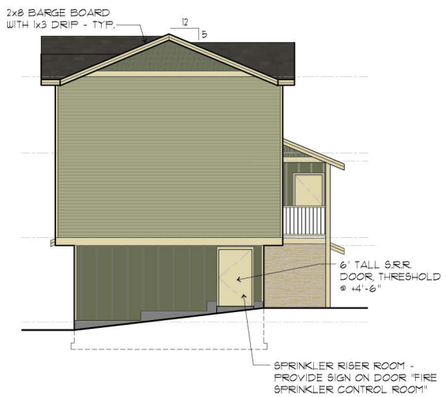

East Elevation

SCALE 1/8" = 1'-0"

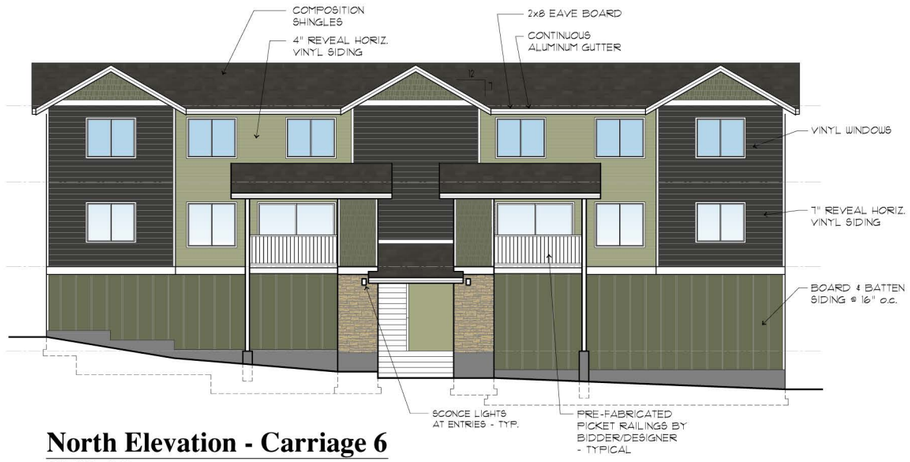

North Elevation - Carriage 6

SCALE 1/8" = 1'-0"

REGISTERED ARCHITECT
PAUL J. CASEY
STATE OF WASHINGTON
4594

PAUL J. CASEY
DAVID L. DeCHANT JR.

REVISIONS THIS SHEET

1 2 3 4

5521 100th Street SW, Suite A Lakewood, Washington 98499 (253) 584-5207

Promenade Apartments
Auburn, Washington

PROJECT NO. : 14-012
DRAWN BY : DLD/SLMS
ISSUE DATE : 4-1-15
LATEST REV. THIS SET : 1 -

COLOR ELEVATIONS 4-22-15

A2.30

C D A Casey + DeChant Architects, LLC Architecture And Planning

FILE NAME: N:\Acad\Jobs - 14\14-012 Promenade, Auburn\Arch\ A309 - COLOR.dwg

PLOT DATE: Apr 23, 2015 - 10:44am

Color Scheme 'C'

- Owens Corning Peppermill Gray Roof Shingle
- James Hardie Iron Grey 7" Lap Base
- James Hardie Heathered Moss 4" Lap Field
- James Hardie Mountain Sage Shingle Look
- James Hardie Mountain Sage Board & Batten
- James Hardie Navajo Beige Trim
- ~~Dry-stack Stone Pan~~ Stone Base

Southeast Elevation

SCALE 1/8" = 1'-0"

Northeast Elevation - Carriage 7

SCALE 1/8" = 1'-0"

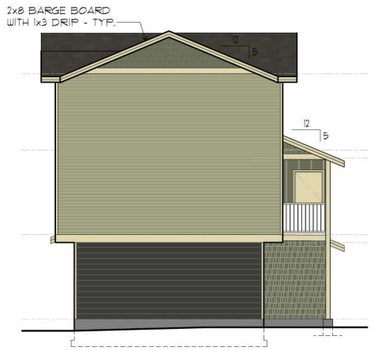

Northwest Elevation

SCALE 1/8" = 1'-0"

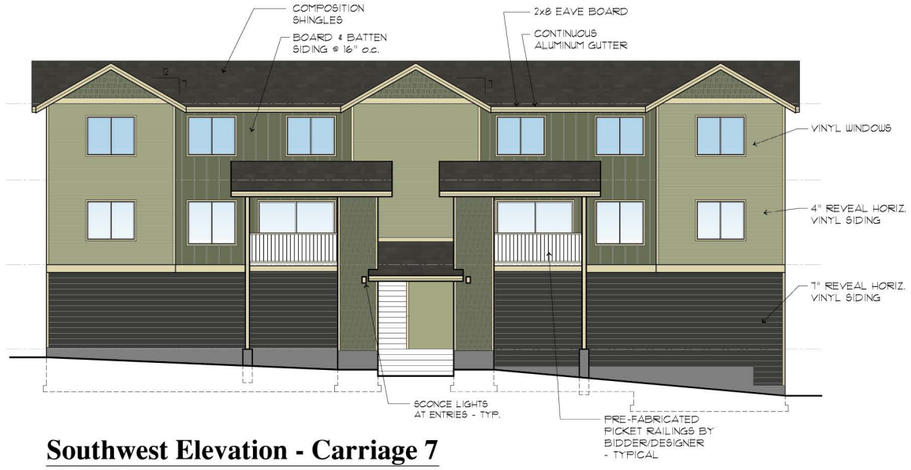

Southwest Elevation - Carriage 7

SCALE 1/8" = 1'-0"

REGISTERED ARCHITECT
PAUL J. CASEY
STATE OF WASHINGTON
4594

PAUL J. CASEY
DAVID L. DeCHANT JR.

REVISIONS THIS SHEET

1 2 3 4

Promenade Apartments
Auburn, Washington

5521 100th Street SW, Suite A Lakewood, Washington 98499 (253) 584-5207

PROJECT NO. : 14-012
DRAWN BY : DLD/SLMS
ISSUE DATE : 4-1-15
LATEST REV. THIS SET : 1 -

COLOR ELEVATIONS 4-22-15

A2.31

C D A **Casey + DeChant Architects, LLC** Architecture And Planning

FILE NAME: N:\Acad\jobs-14\14-012 Promenade, Auburn\Arch\ A309 - COLOR.dwg

PLOT DATE: Apr 23, 2015 - 10:45am

Color Scheme 'B'

- Owens Corning Peppermill Gray Roof Shingle
- James Hardie Timber Bark 7" Lap Base
- James Hardie Traditional Red 4" Lap Field
- James Hardie Khaki Brown Shingle Look
- James Hardie Khaki Brown Board & Batten
- James Hardie Navajo Beige Trim
- Dry-stack Stone Tan Stone Base

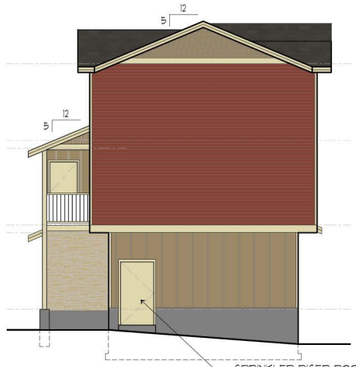

West Elevation
SCALE 1/8" = 1'-0"

South Elevation - Carriage 8
SCALE 1/8" = 1'-0"

NOTE: SLOPE PER CIVIL GRADING PLAN

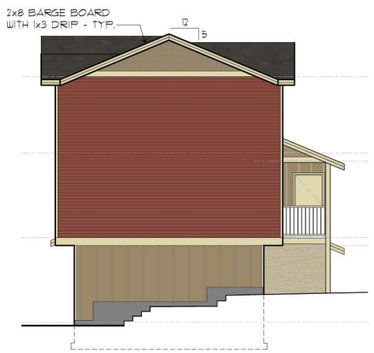

East Elevation
SCALE 1/8" = 1'-0"

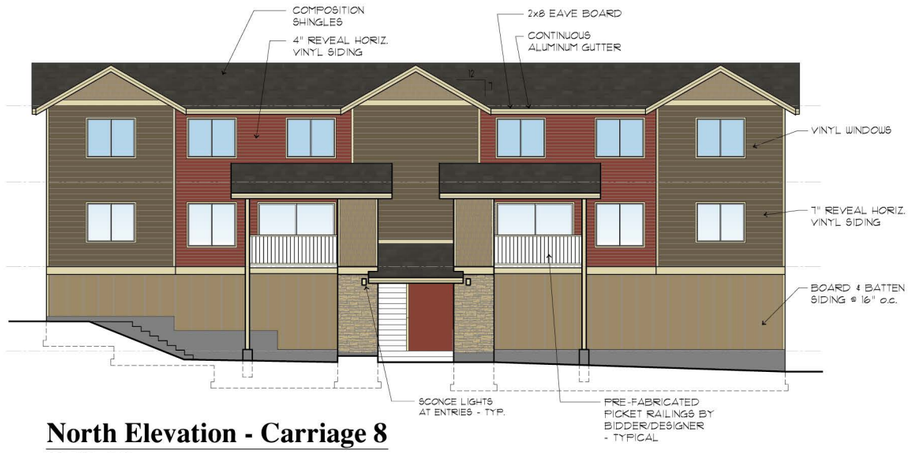

North Elevation - Carriage 8
SCALE 1/8" = 1'-0"

PAUL J. CASEY
DAVID L. DeCHANT JR.
REGISTERED ARCHITECT
PAUL J. CASEY
STATE OF WASHINGTON
4594

REVISIONS THIS SHEET
1 2 3 4

Promenade Apartments
Auburn, Washington

5521 100th Street SW, Suite A Lakewood, Washington 98499 (253) 584-5207

PROJECT NO. : 14-012
DRAWN BY : DLD/SWG
ISSUE DATE : 4-1-15
LATEST REV. THIS SET : 1 -

COLOR ELEVATIONS 4-22-15

A2.32

FILE NAME: N:\Acad\jobs-14\14-012 Promenade, Auburn\Arch\ A309 - COLOR.dwg

PLOT DATE: Oct 22, 2014 - 11:39am

South Elevation
SCALE: 1/8"=1'-0"

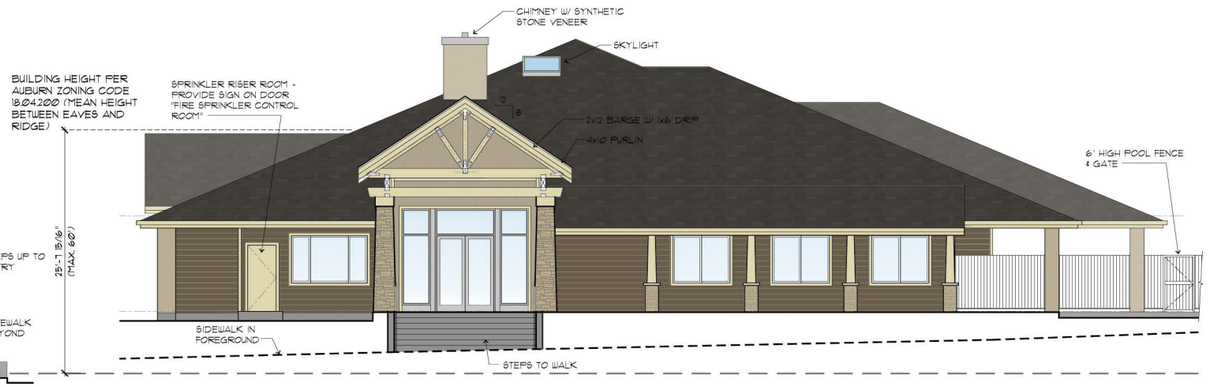

East Elevation
SCALE: 1/8"=1'-0"

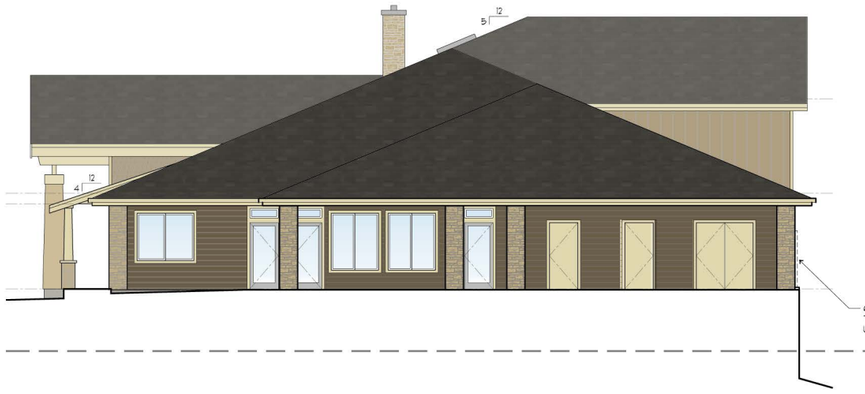

North Elevation
SCALE: 1/8"=1'-0"

West Elevation
SCALE: 1/8"=1'-0"

Color Scheme 'B'

Owens Corning Peppermill Gray Roof Shingle	~~James Hardie Traditional Red 4" Lap Field~~	James Hardie Khaki Brown Board & Batten	Dry-stack Stone Tan Stone Base
James Hardie Timber Bark 7" Lap Base	James Hardie Khaki Brown Shingle Look	James Hardie Navajo Beige Trim	

PAUL J. CASEY
DAVID L. DeCHANT JR.
REGISTERED ARCHITECT
4594
PAUL J. CASEY
STATE OF WASHINGTON

REVISIONS THIS SHEET
1 2 3 4

Promenade Apartments
Auburn, Washington

PROJECT NO. : 14-012
DRAWN BY : DLD
ISSUE DATE : 10-24-14
LATEST REV. THIS SET : 4 -

5521 100th Street SW, Suite A Lakewood, Washington 98499 (253) 584-5207

COLOR ELEVATIONS

A2.33

C D A Casey + DeChant Architects, LLC Architecture And Planning

FILE NAME: N:\Acadjobs-14\14-012 Promenade, Auburn\Arch\ A300 - COLOR.dwg

PLOT DATE: Apr 28, 2015 - 3:48pm

Color Scheme 'B'

- Owens Corning Peppermill Gray Roof Shingle
- James Hardie Timber Bark 7" Lap Base
- James Hardie Traditional Red 4" Lap Field
- James Hardie Khaki Brown Shingle Look
- James Hardie Khaki Brown Board & Batten
- James Hardie Navajo Beige Trim
- Dry-stack Stone Tan Stone Base

Commercial Building South Elevation
SCALE: 1/8"=1'-0"

Commercial Building East Elevation
SCALE: 1/8"=1'-0"

Commercial Building North Elevation
SCALE: 1/8"=1'-0"

Commercial Building West Elevation
SCALE: 1/8"=1'-0"

REGISTERED ARCHITECT
PAUL J. CASEY
STATE OF WASHINGTON
4594

PAUL J. CASEY
DAVID L. DeCHANT JR.

REVISIONS THIS SHEET
1 2 3 4
4-2-15 DRAFT REVISION

Promenade Apartments
Auburn, Washington

PROJECT NO. : 14-012
DRAWN BY : DLD/SWG
ISSUE DATE : 4-1-15
LATEST REV. THIS SET : -

5521 100th Street SW, Suite A Lakewood, Washington 98499 (253) 584-5207

FILE NAME: N:\Acad\Jobs-14\14-012 Promenade, Auburn\Commercial Bldg Plans\ AC3.0.dwg

C D A **Casey + DeChant Architects, LLC** Architecture And Planning

A2.34

PLOT DATE: Oct 23, 2014 - 3:56pm

Common Outdoor Activity Area

N.T.S.

Active Court #1

N.T.S.

Active Court #2

N.T.S.

NOTE: FOR REFERENCE ONLY. DOES NOT DELINEATE THE LOWER WALL MOUNTED ROOFS. SEE BUILDING ELEVATIONS FOR LOWER ROOF DESIGN.

Pocket Park

N.T.S.

REGISTERED ARCHITECT 4594 PAUL J. CASEY STATE OF WASHINGTON

PAUL J. CASEY
DAVID L. DeCHANT JR.

REVISIONS THIS SHEET

1 2 3 4

Promenade Apartments
Auburn, Washington

PROJECT NO. : 14-012
DRAWN BY : DLD
ISSUE DATE : 10-24-14
LATEST REV. THIS SET : 4 -

5521 100th Street SW, Suite A Lakewood, Washington 98499 (253) 584-5207

FILE NAME: C:\Users\Jacob\appdata\local\temp\AcPublish_3392\ A300-A303.dwg

PLOT DATE: Apr 23, 2015 - 10:10am

Color Scheme 'A'

- Owens Corning Peppermill Gray Roof Shingle
- James Hardie Iron Grey 7" Lap Base
- James Hardie Navajo Beige 4" Lap Field
- James Hardie Timber Bark Shingle Look
- James Hardie Timber Bark Board & Batten
- James Hardie Navajo Beige Trim
- Dry-stack Stone Tan Stone Base

Northeast Elevation - Bldg. 1

SCALE 1/8" = 1'-Ø"

Northwest Elevation - Bldg. 1

SCALE 1/8" = 1'-Ø"

Southwest Elevation - Bldg. 1

SCALE 1/8" = 1'-Ø"

Southeast Elevation - Bldg. 1

SCALE 1/8" = 1'-Ø"

PAUL J. CASEY
DAVID L. DeCHANT JR.

REGISTERED ARCHITECT
4594
PAUL J. CASEY
STATE OF WASHINGTON

REVISIONS THIS SHEET

1 2 3 4

Promenade Apartments
Auburn, Washington

PROJECT NO. : 14-Ø12
DRAWN BY : DLD/SWG
ISSUE DATE : 4-1-15
LATEST REV. THIS SET : -

5521 100th Street SW, Suite A Lakewood, Washington 98499 (253) 584-5207

COLOR ELEVATIONS 4-22-15

A2.7

FILE NAME: N:\Acad\jobs-14\14-012 Promenade, Auburn\Arch\ A300 - COLOR.dwg

C D A **Casey + DeChant Architects, LLC** Architecture And Planning

PLOT DATE: Apr 23, 2015 - 10:13am

Color Scheme 'B'

- Owens Corning Peppermill Gray Roof Shingle
- James Hardie Timber Bark 7" Lap Base
- James Hardie Traditional Red 4" Lap Field
- James Hardie Khaki Brown Shingle Look
- James Hardie Khaki Brown Board & Batten
- James Hardie Navajo Beige Trim
- Dry-stack Stone Tan Stone Base

Southeast Elevation - Bldg. 2

SCALE 1/8" = 1'-Ø"

Northeast Elevation - Bldg. 2

SCALE 1/8" = 1'-Ø"

Northwest Elevation - Bldg. 2

SCALE 1/8" = 1'-Ø"

Southwest Elevation - Bldg. 2

SCALE 1/8" = 1'-Ø"

REGISTERED ARCHITECT
PAUL J. CASEY
STATE OF WASHINGTON
4594
PAUL J. CASEY
DAVID L. DeCHANT JR.

REVISIONS THIS SHEET

1 2 3 4

Promenade Apartments
Auburn, Washington

PROJECT NO. : 14-Ø12
DRAWN BY : DLD/SWG
ISSUE DATE : 4-1-15
LATEST REV. THIS SET : -

5521 100th Street SW, Suite A Lakewood, Washington 98499 (253) 584-5207

COLOR ELEVATIONS 4-22-15

A2.8

FILE NAME: N:\Acad\jobs - 14\14-012 Promenade, Auburn\Arch\ A300 - COLOR.dwg

PLOT DATE: Apr 23, 2015 - 10:14am

Color Scheme 'C'

- Owens Corning Peppermill Gray Roof Shingle
- James Hardie Iron Grey 7" Lap Base
- James Hardie Heathered Moss 4" Lap Field
- James Hardie Mountain Sage Shingle Look
- James Hardie Mountain Sage Board & Batten
- James Hardie Navajo Beige Trim
- Dry-stack Stone Tan Stone Base

East Elevation - Bldg. 3

SCALE 1/8" = 1'-Ø"

North Elevation - Bldg. 3

SCALE 1/8" = 1'-Ø"

West Elevation - Bldg. 3

SCALE 1/8" = 1'-Ø"

South Elevation - Bldg. 3

SCALE 1/8" = 1'-Ø"

REGISTERED ARCHITECT
PAUL J. CASEY
STATE OF WASHINGTON
4594
PAUL J. CASEY
DAVID L. DeCHANT JR.

REVISIONS THIS SHEET

1 2 3 4

Promenade Apartments
Auburn, Washington

5521 100th Street SW, Suite A Lakewood, Washington 98499 (253) 584-5207

PROJECT NO. : 14-012
DRAWN BY : DLD/SWG
ISSUE DATE : 4-1-15
LATEST REV. THIS SET : -

COLOR ELEVATIONS 4-22-15

A2.9

FILE NAME: N:\Acad\Jobs-'14\14-012 Promenade, Auburn\Arch\ A300 - COLOR.dwg