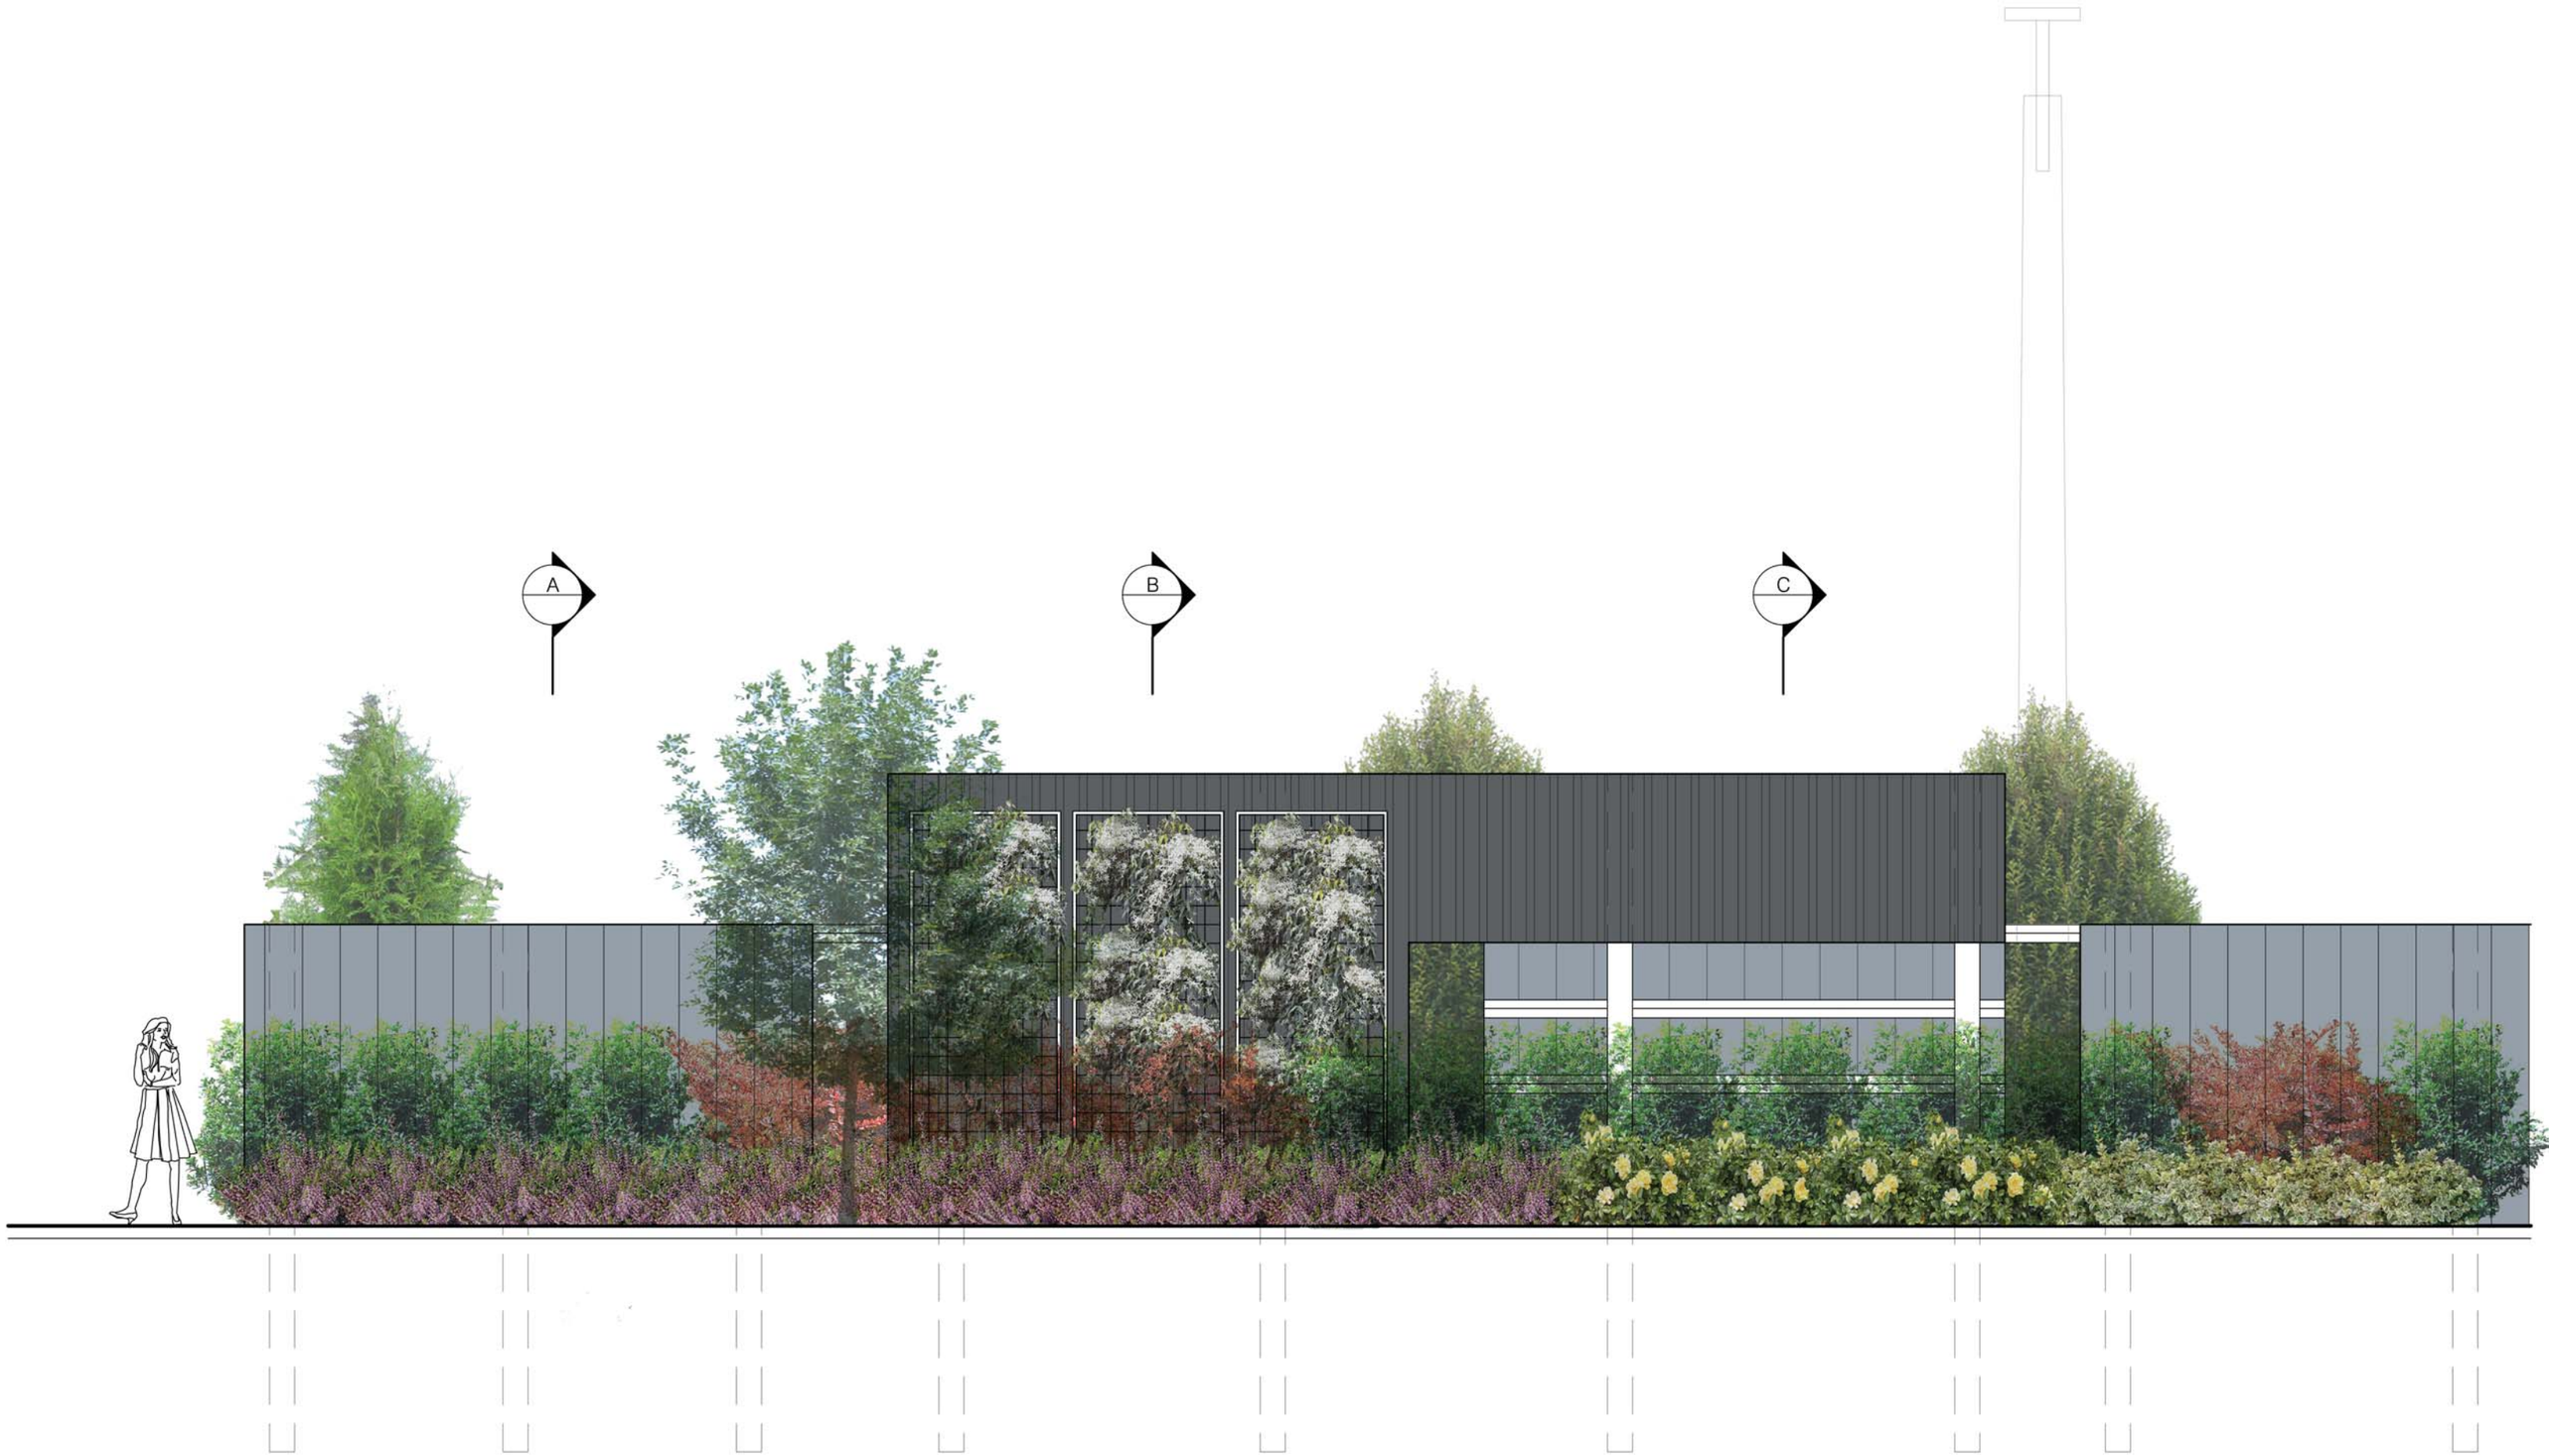

ELEVATION

0 5' 10' 20'

FED-EX SCREEN WALL / FENCE
VERT SMOOTH PANEL @ 8FT
VERT RIBBED PANEL @ 12 FT
2 FT GAP PER STREET TREE SPACING
VERT GREEN SCREEN @ 10FT

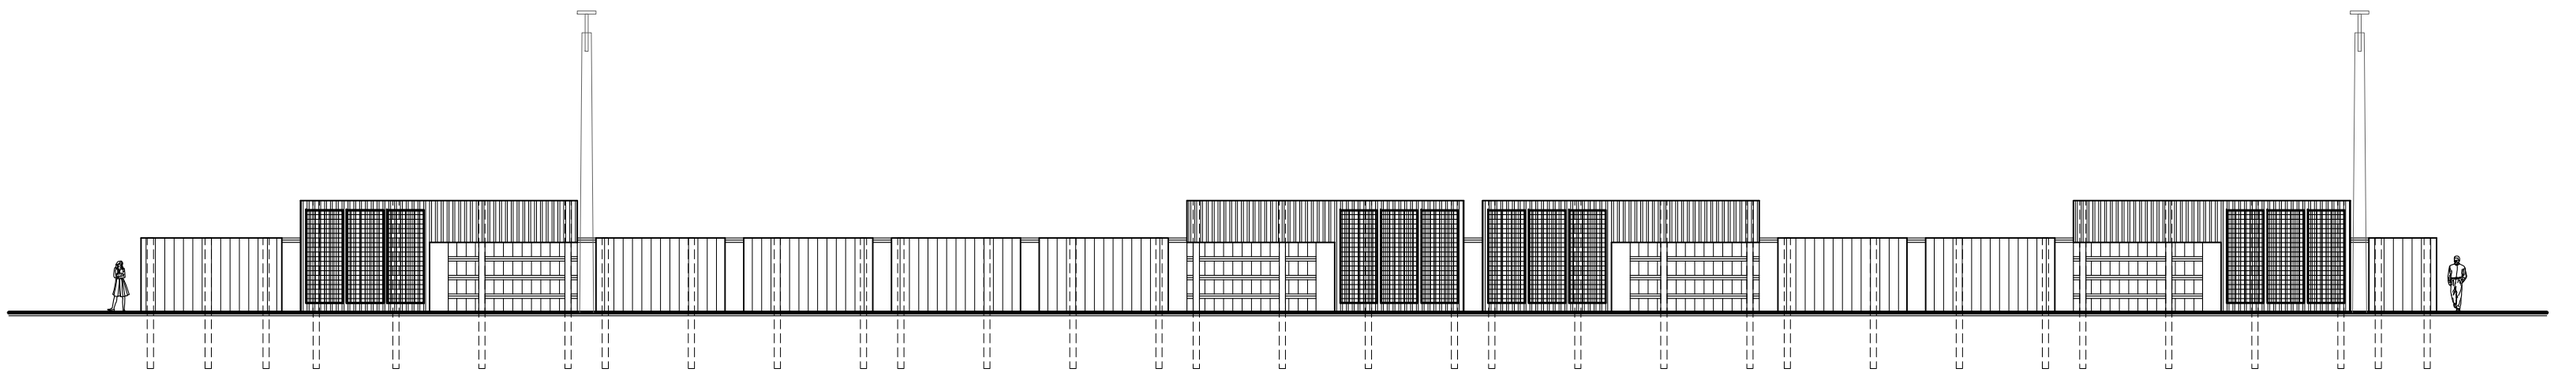

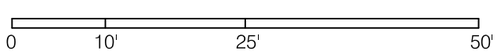

FED-EX SCREEN WALL / FENCE
VERT SMOOTH PANEL @ 8FT
VERT RIBBED PANEL @ 12 FT
2 FT GAP PER STREET TREE SPACING
VERT GREEN SCREEN @ 10FT

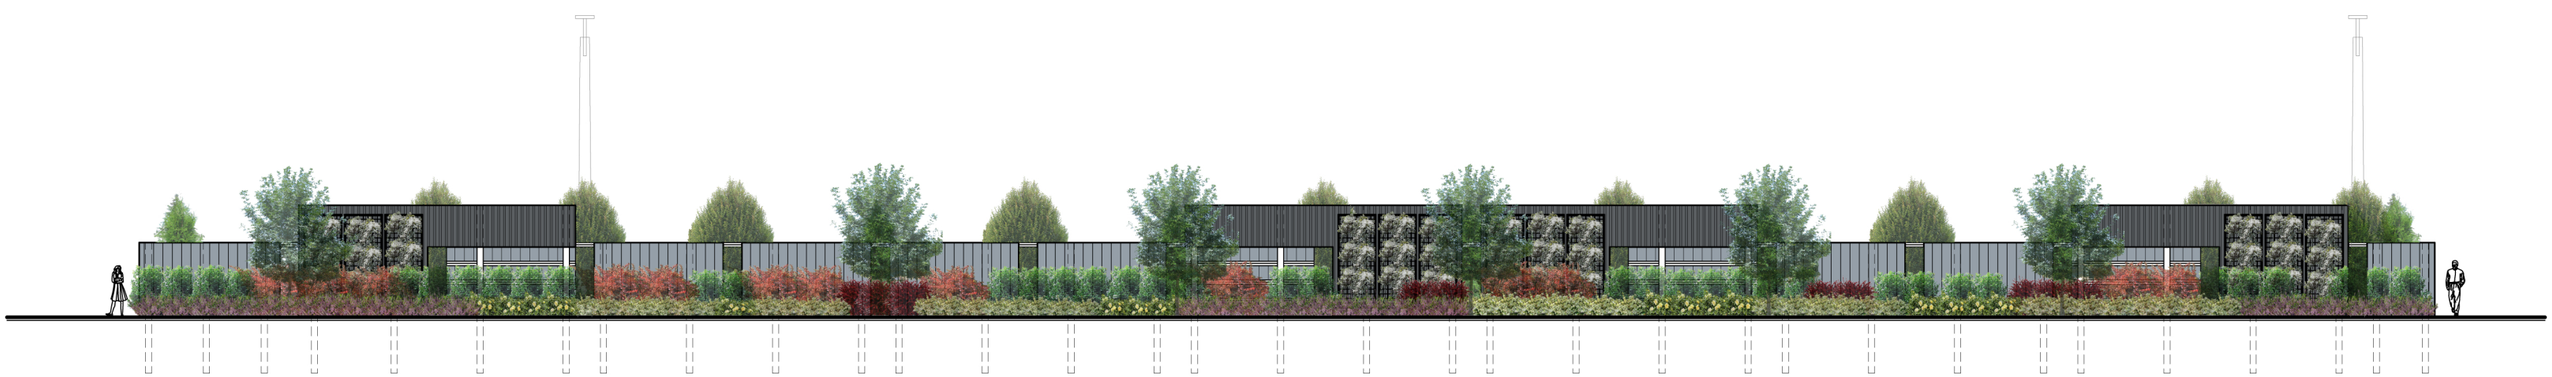

ELEVATION

0 10' 25' 50'

FED-EX SCREEN WALL / FENCE
VERT SMOOTH PANEL @ 8FT
VERT RIBBED PANEL @ 12 FT
2 FT GAP PER STREET TREE SPACING
VERT GREEN SCREEN @ 10FT

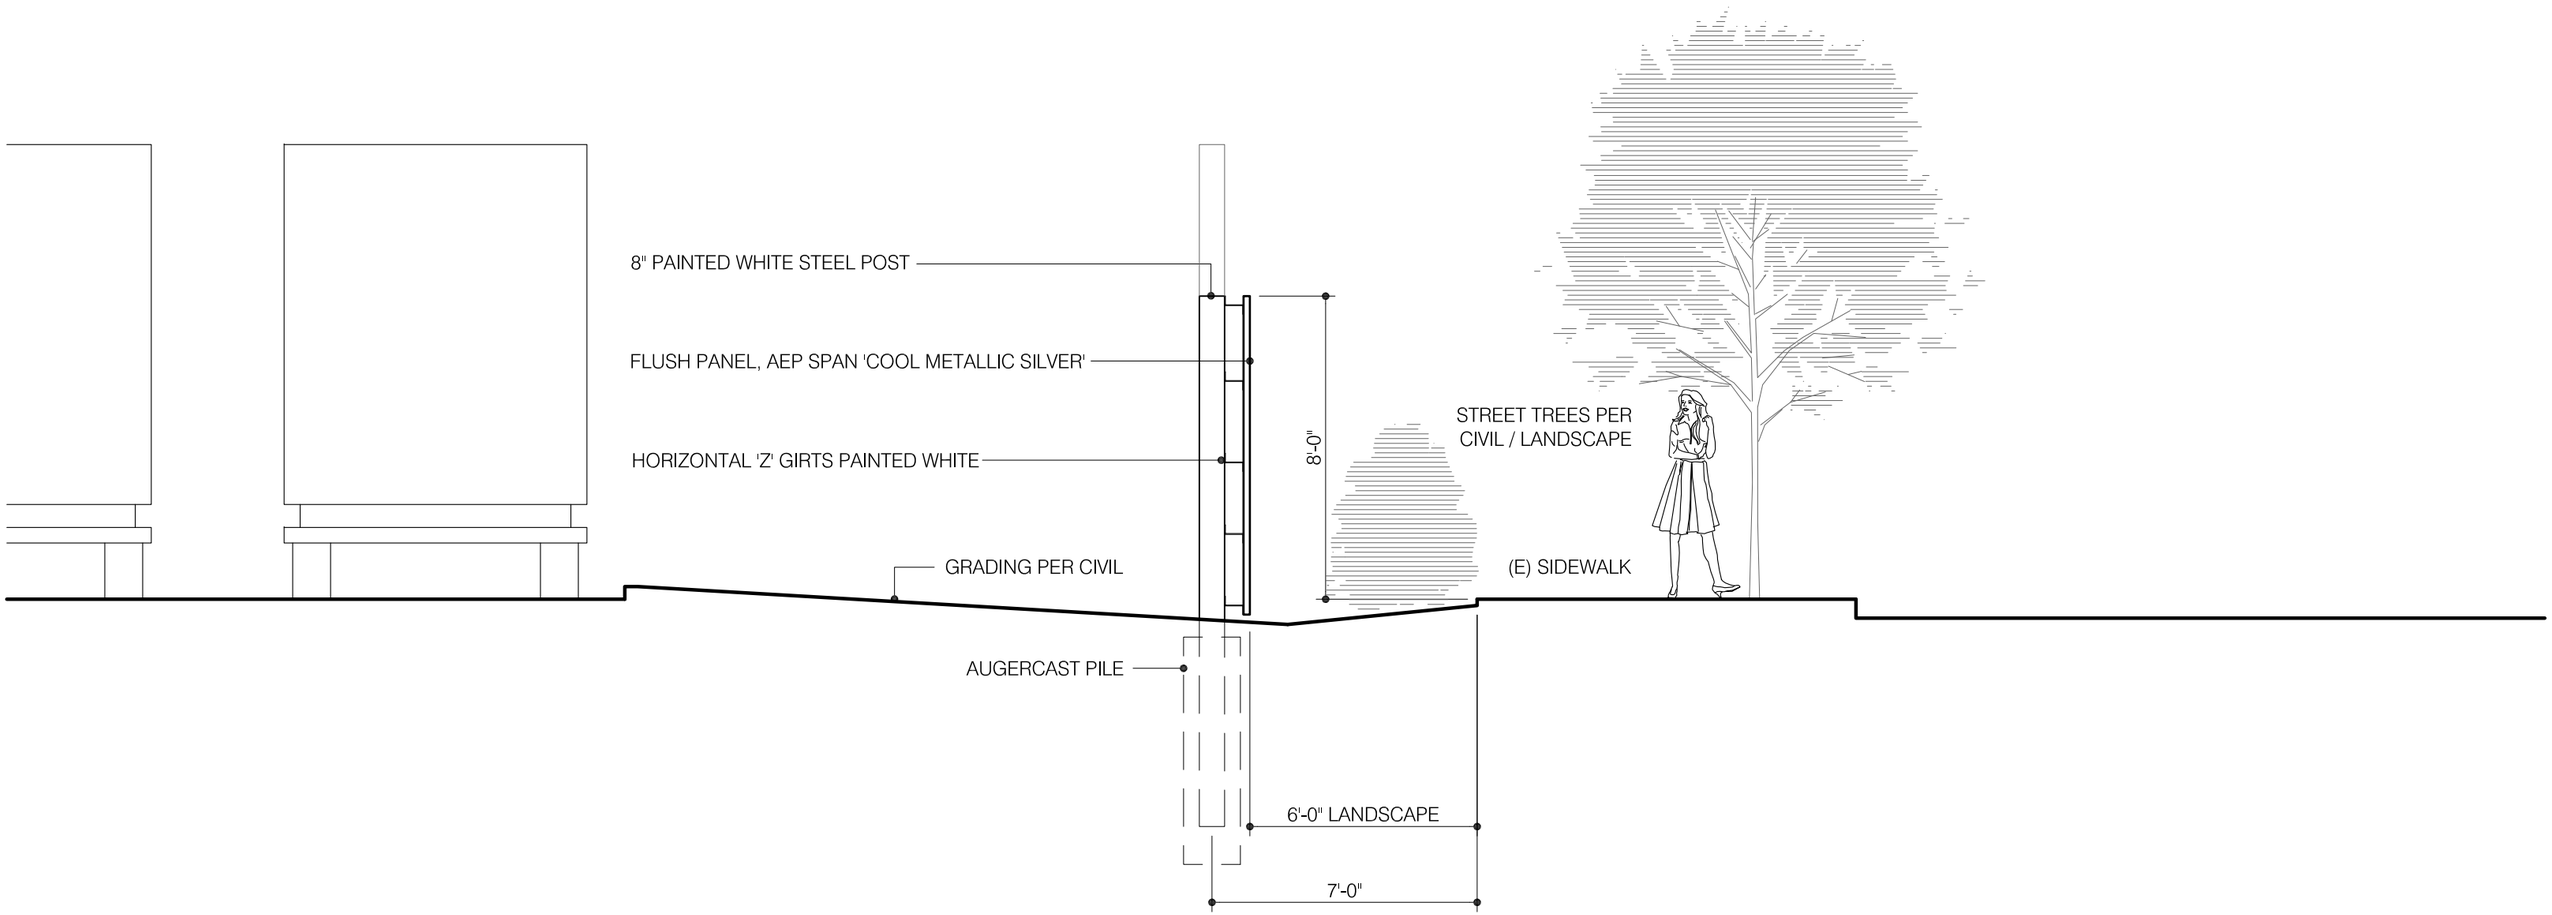

SECTION A

0 5' 10'

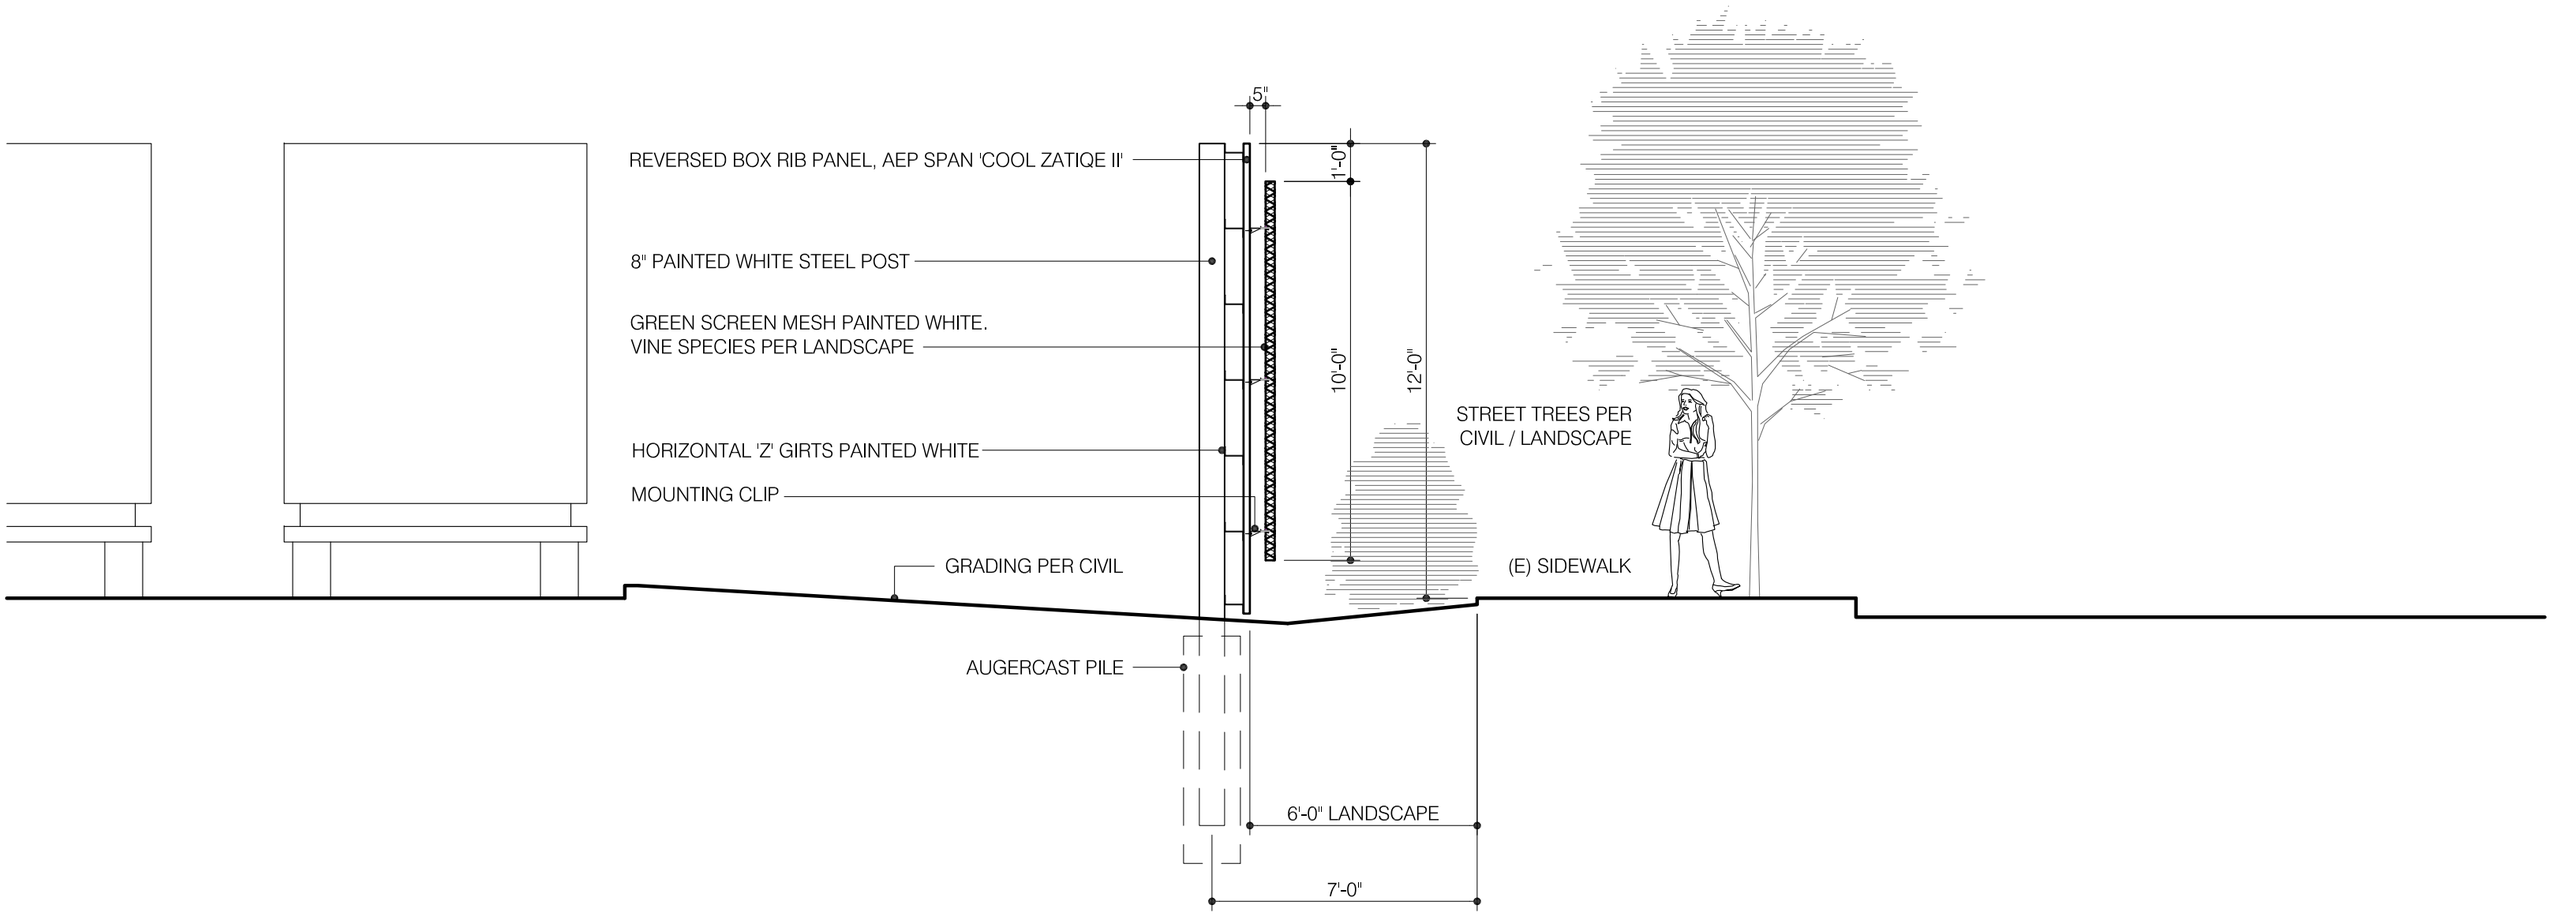

SECTION B

0 5' 10'

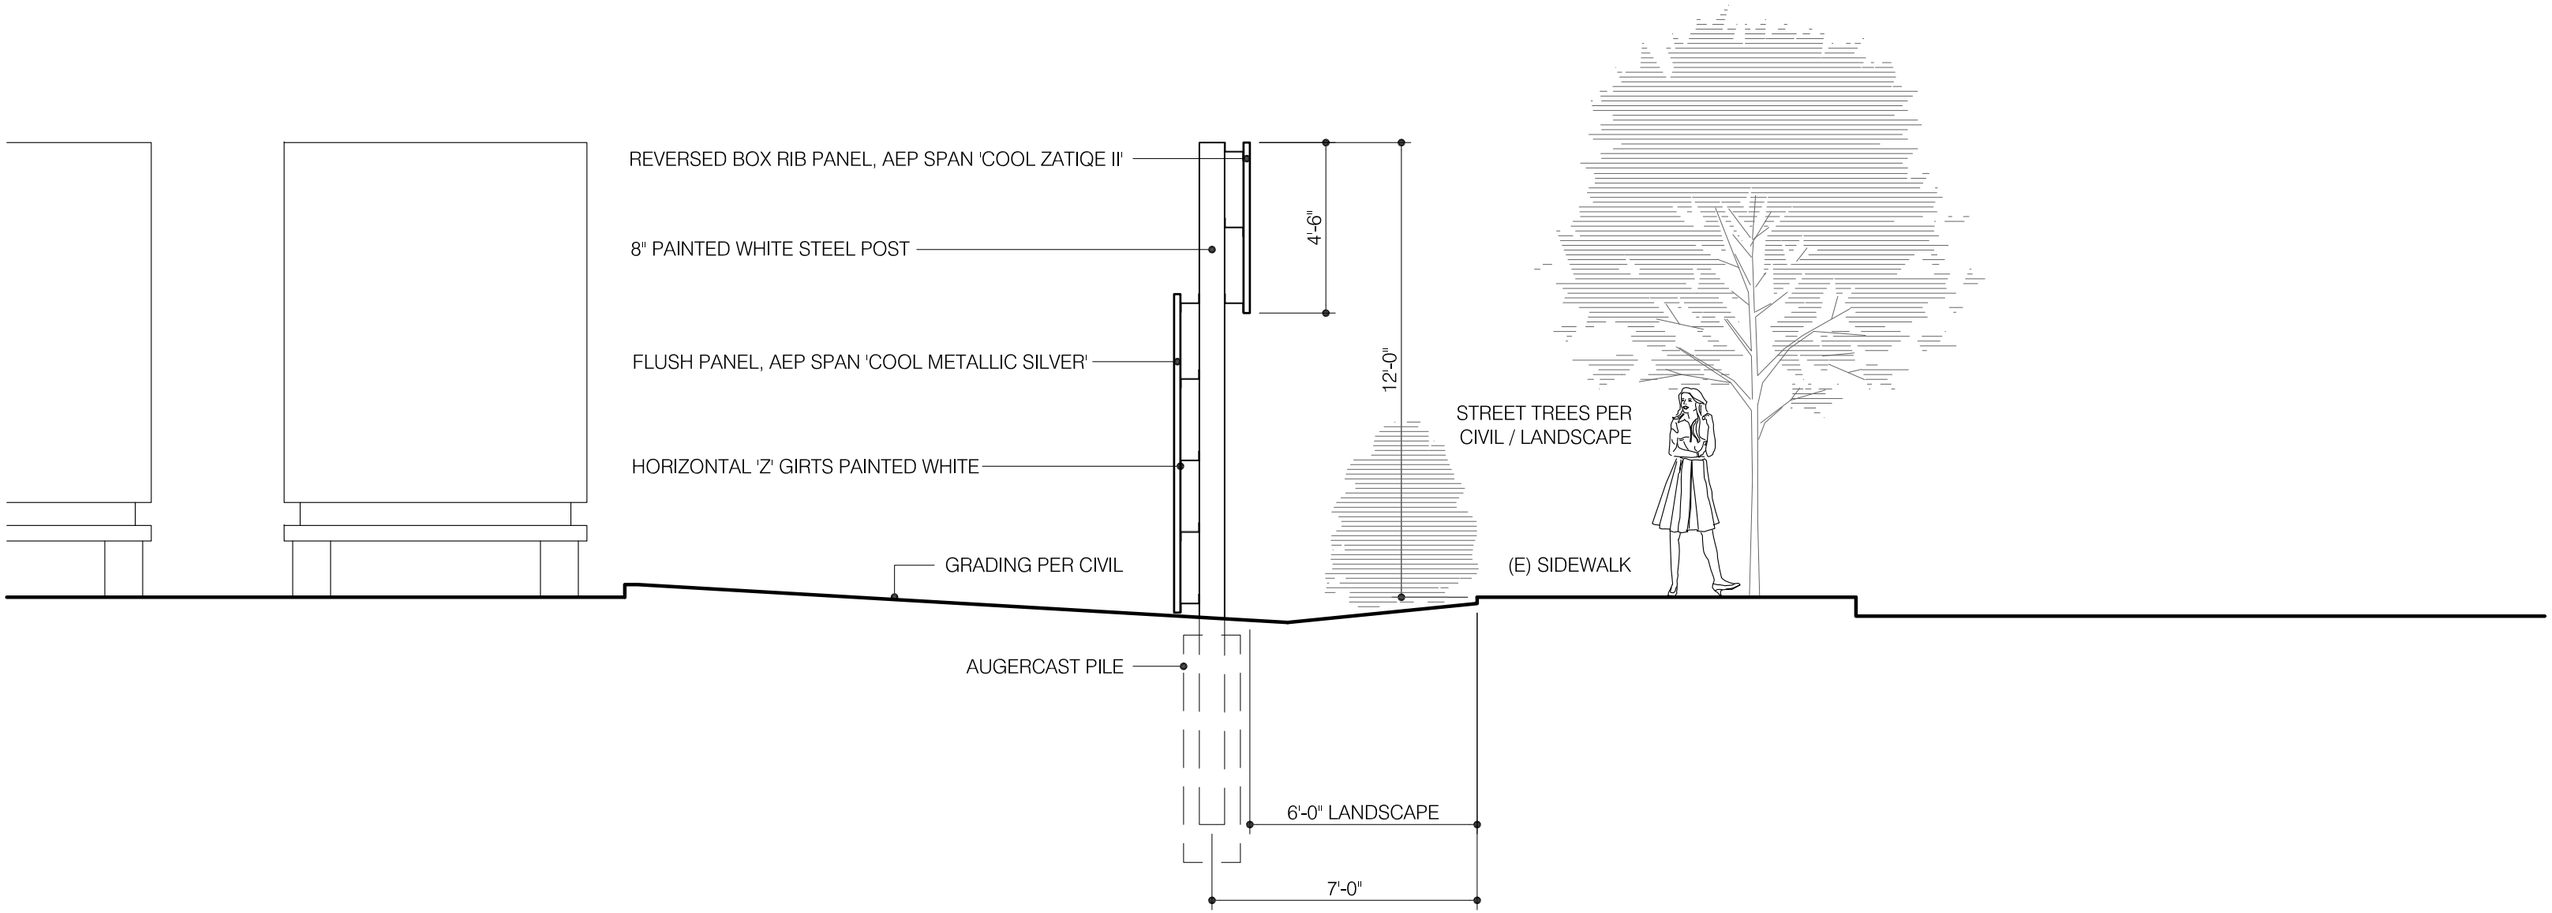

SECTION C

0 5' 10'