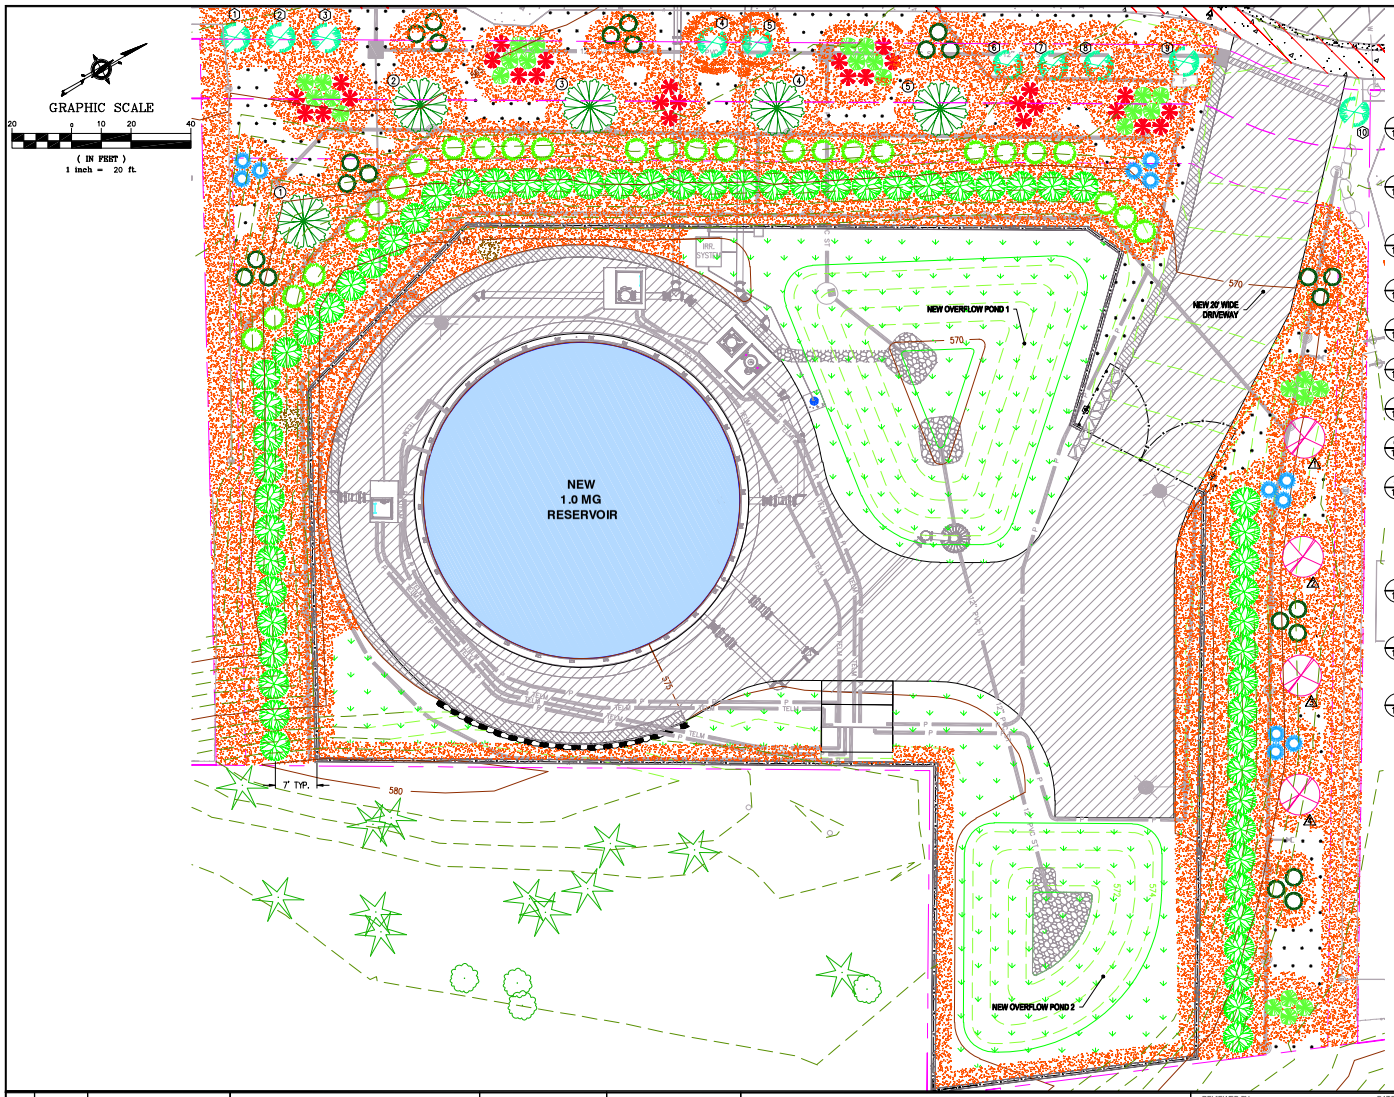

TREES/SHRUBS

SYMBOL	QUANTITY	BOTANICAL NAME	COMMON NAME	SIZE	SPACING	SIZE AT MATURITY
B 14	5	CEDRUS DEODARA 'AUREA'	GOLDEN DEODAR CEDAR	MIN. 8' TALL MIN. 2" CALIPER AT 2' HEIGHT	30' O.C.	60' TALL & 40' WIDE
A 14	4	FAGUS SYLVATICA 'DAWYCK PURPLE'	'DAWYCK PURPLE' BEECH	MIN. 7' TALL MIN. 1 1/2" CALIPER AT 2' HEIGHT	20' O.C.	40' TALL & 10' WIDE
A 14	10	PRUNUS x HILLIERI	CHERRY SPIRE	MIN. 8' TALL MIN. 1 1/2" CALIPER AT 2' HEIGHT	12' O.C.	8' TALL & 7' WIDE
B 14	61	THUJA STANDISHIIX PLICATA 'GREEN GIANT'	'GREEN GIANT' ARBORVITAE	MIN. 7' TALL MIN. 1 1/2" CALIPER AT 2' HEIGHT	5' O.C.	20'-30' TALL & 5'-8' WIDE
C 14	27	RHODODENDRON HYBRIDA 'DOROTHY GISH' (RUTHERFORDIANA AZALEA)	EVERGREEN AZALEA 'DOROTHY GISH'	2 GALLON	5' O.C.	6'-8' TALL & 7' WIDE
C 14	24	MAHONIA AQUIFOLIUM	TALL OREGON GRAPE	1 GALLON	4' O.C.	6' TALL & 4' WIDE
C 14	12	JUNIPERUS SQUAMATA 'BLUE STAR'	'BLUE STAR' JUNIPER	2 GALLON	4' O.C.	2' TALL & 4' WIDE
C 14	28	BERBERIS THUNBERGII 'GREEN CARPET'	GREEN BARBERRY	1 GALLON	4' O.C.	5' - 6' TALL & 4' WIDE
C 14	28	BERBERIS THUNBERGII 'ATROPURPUREA'	PURPLE (RED) BARBERRY	1 GALLON	4' O.C.	5' - 6' TALL & 4' WIDE

GROUNDCOVER

SYMBOL	ZONE	BOTANICAL NAME	COMMON NAME	SIZE	SPACING	NOTES
D 14	ZONE 'A' GROUNDCOVER	COTONEASTER DAMMERI 'LOWFAST'	CHINESE BEARBERRY 'LOWFAST'	1 GALLON	3' O.C.	INSTALL 4-INCH TOPSOIL, WEED BLOCK FABRIC, AND 3-INCH BARK LAYER. INSTALL AT LEAST 5' FROM OTHER TREES & SHRUBS
D 14	ZONE 'B' GROUNDCOVER	N/A	'GREEN CARPET' SOD BLEND (RYE, FESCUE, BLUEGRASS BLEND)	N/A	N/A	INSTALL 4-INCH TOPSOIL BELOW SOD
D 14	ZONE 'C' GROUNDCOVER	N/A	MEDIUM-FINE BARK	4-INCH THICKNESS	N/A	INSTALL WEED BLOCK FABRIC BELOW BARK

TREE LOCATION LEGEND

1	N 96662	E 1295871	1	N 96686	E 1295903	A	N 96815 E 1296018
2	N 96686	E 1295875	2	N 96713	E 1295896	A	N 96805 E 1296036
3	N 96785	E 1295878	3	N 96738	E 1295910	A	N 96785 E 1296062
4	N 96781	E 1295911	4	N 96765	E 1295926	A	N 96765 E 1296076
5	N 96768	E 1295915	5	N 96789	E 1295940		
6	N 96803	E 1295939					
7	N 96809	E 1295942					
8	N 96816	E 1295946					
9	N 96829	E 1295953					
10	N 96850	E 1295974					

No.	Date	Revision
1		
2		
3		
4		
5		
6		
7		
8		

DRAWN TO SCALE, SCALE MAY BE DISTORTED FROM REPRODUCTION

RECORD DRAWING CERTIFICATION

These drawings conform to the Contractor's construction records.

Drawn By: Date

Construction Inspection

	BY	DATE
Drawn	JR	Feb 28, 2011
Reviewed	EH	Feb 28, 2011
Approved	GGD	Feb 28, 2011

SCALE: 1" = 10' H
1" = 10' V
ONE INCH
AS DRAWN

File: LHR6-D-L01.DWG

GARRETT G. DILLON, STATE OF WASHINGTON, 31198, REGISTERED PROFESSIONAL ENGINEER

CITY OF AUBURN WASHINGTON

PUBLIC WORKS DEPARTMENT
25 West Main Street
Auburn, Washington

REVIEWED BY: DATE:

Project Manager

Construction Manager

RH2 ENGINEERING, INC.
http://www.rh2.com
mailbox@rh2.com 1.800.720.8052
TACOMA 253.272.3069
621 Pacific Avenue Suite 104
BOTHELL 425.951.5400
12100 NE 195th Street, Suite 100

LAKELAND HILLS RESERVOIR 6

LANDSCAPING PLAN

PROJECT NUMBER CP1006

CONTRACT NUMBER 11-05

SHEET 13 OF 36